


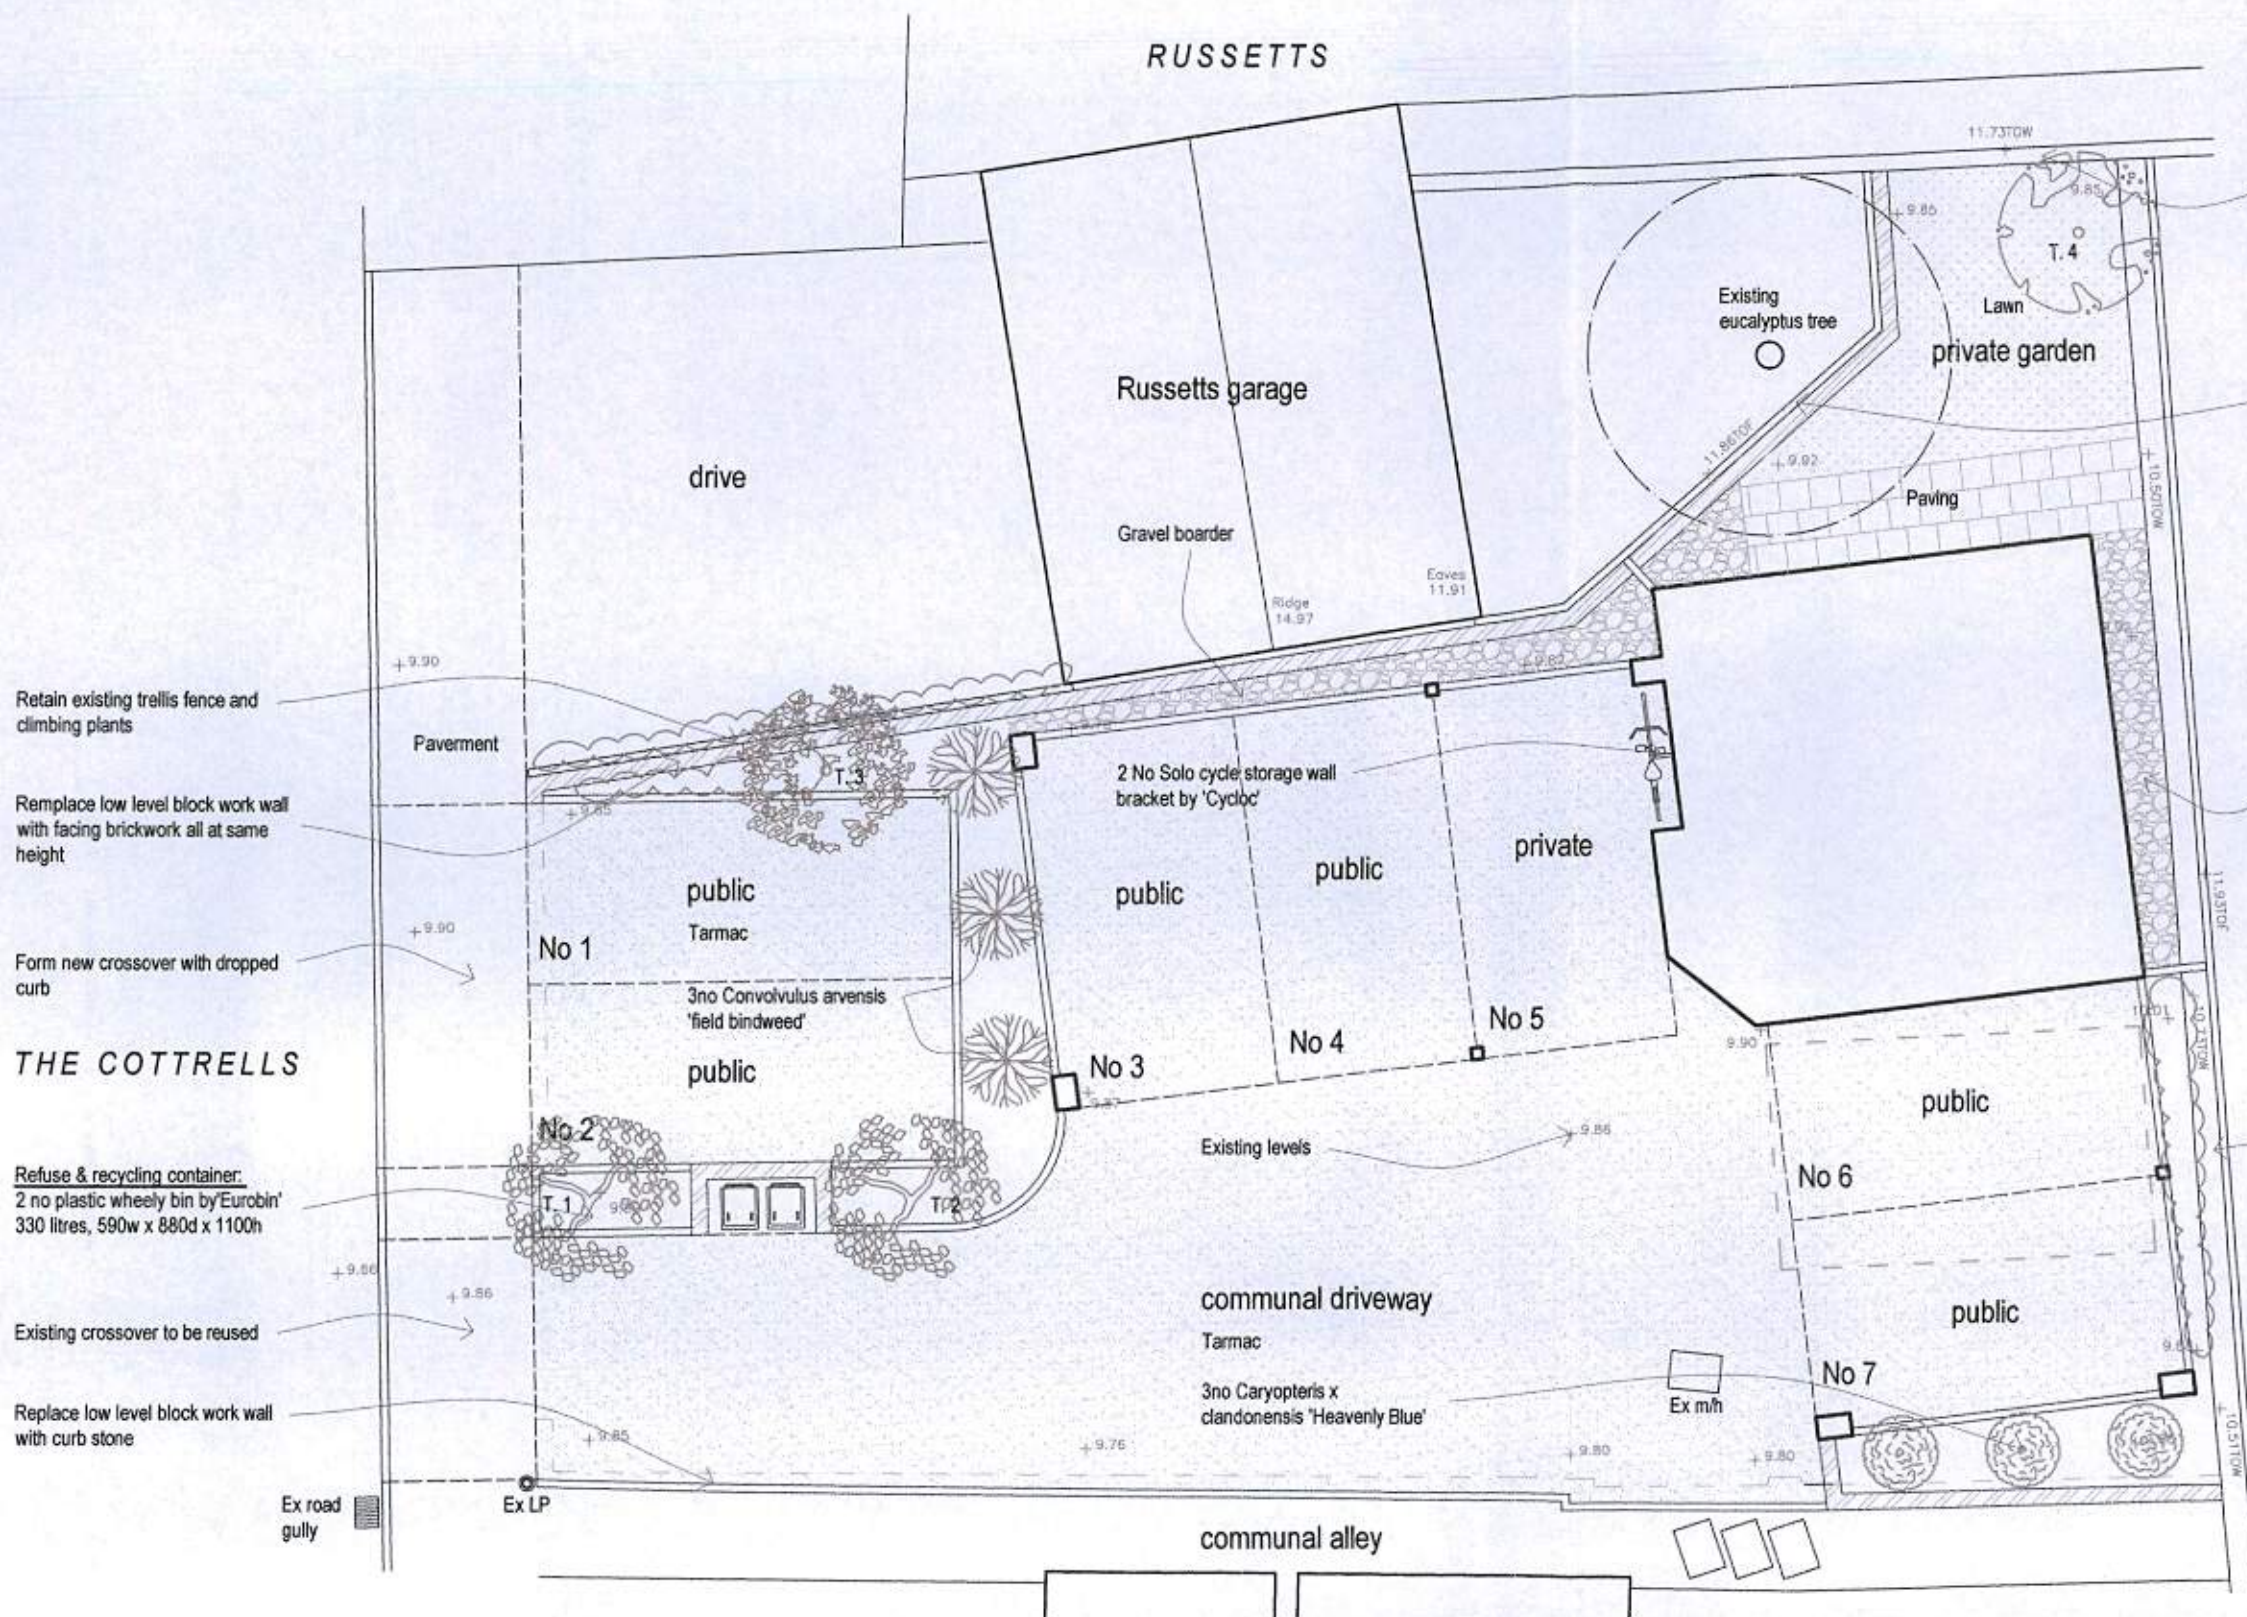

Hard landscaping key:

Turf

40mm deep Tarmac gravel surface on 100mm sub base

400 x 400 mm smooth concrete paving by marshalls reference 'Saxon' on sand bed & concrete sub base, colour light

Proposed Tree Schedule:

T. 1	Pyrus calleyrana 'Chanticleer'
T. 2	Pyrus calleyrana 'Chanticleer'
T. 3	Prunus cerasifera 'Nigra'
T. 4	Acer Griseum 'Paper-bark Maple'

Rev	Description	Date
Job Reference		Client
New House The Cottrells Angmering		AM Homes Ltd
Drawing Title		Drawing No
Hard & Soft Landscaping Plan		AD962/02
Date	Scale	Dwg Size
26.02.17	1:100	A3
Plot Style	Drawn	Checked
ADG/ryc/sk	TGG	AD

All dimensions to be checked on site and do not scale from this drawing. This drawing should be approved by Local Authority Building Control or other appropriate checking authority prior to commencement of work. This drawing should not be reproduced without the prior consent of the author.

ADC Alistair Dodd
Consulting

Architectural Services


72a Beaconsfield Road, Brighton, East Sussex, BN1 6DD

Tel: 01273 669466

Email: info@adcbrampton.co.uk

www.adcbrighton.com

Soft & Hard Landscape Plan @ 1:100

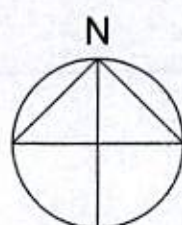

0 1 2 3 5m 10m

Scale 1:100

ARUN DISTRICT COUNCIL A/64/17/DOC