



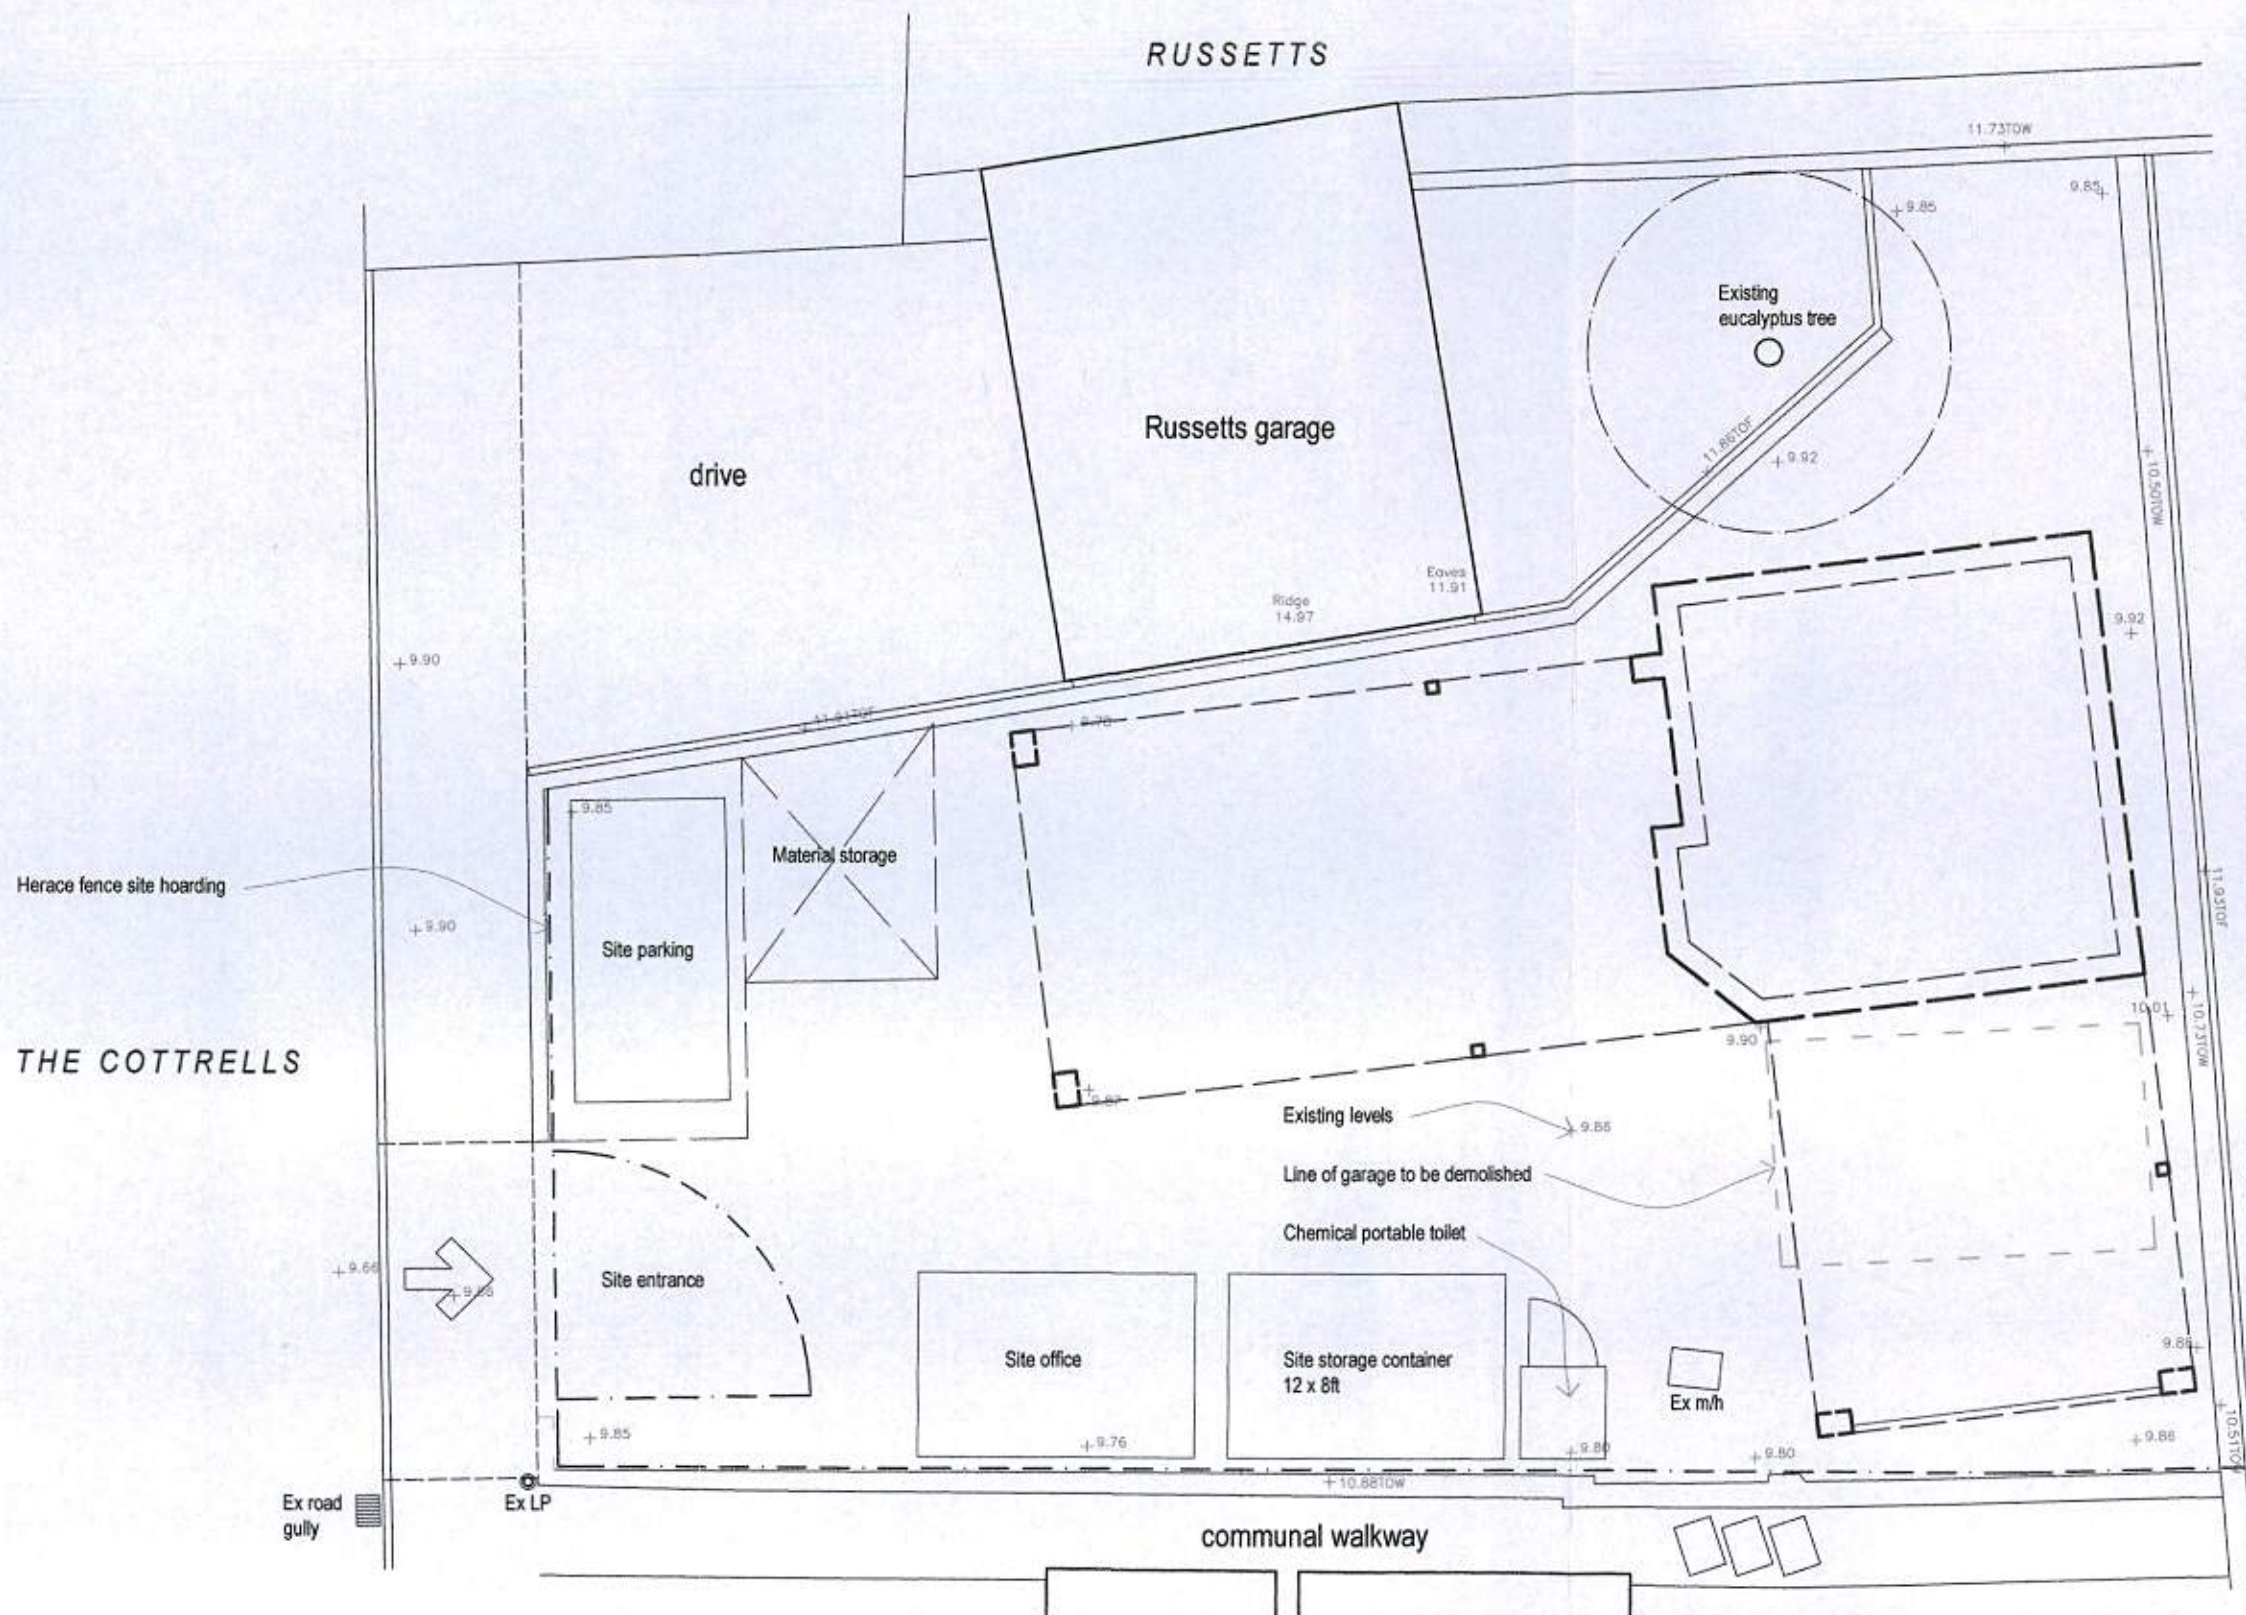

Site Works Plan @ 1:100

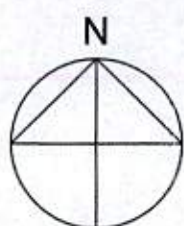

0 1 2 3 5m 10m

Rev	Description	Date
Job Reference New House The Cottrells Angmering Client AM Homes Ltd		
Drawing Title Site Works Plan Drawing No AD962/03 Rev		
Date	Scale	Dwg Size
28.02.17	1:100	A3
	Plot Style	Drawn
	ADCgreycols	TDG
	Checked	AD

All dimensions to be checked on site and do not scale from this drawing. This drawing should be approved by Local Authority Building Control or other appropriate checking authority prior to commencement of work. This drawing should not be reproduced without the prior consent of the author.

ADC Alistair Dodd
Consulting

Architectural Services

72a Beaconsfield Road, Brighton, East Sussex, BN1 6DD

Tel: 01273 669466

Email: info@adcbrighton.co.uk

WWW.adcbrighton.com