


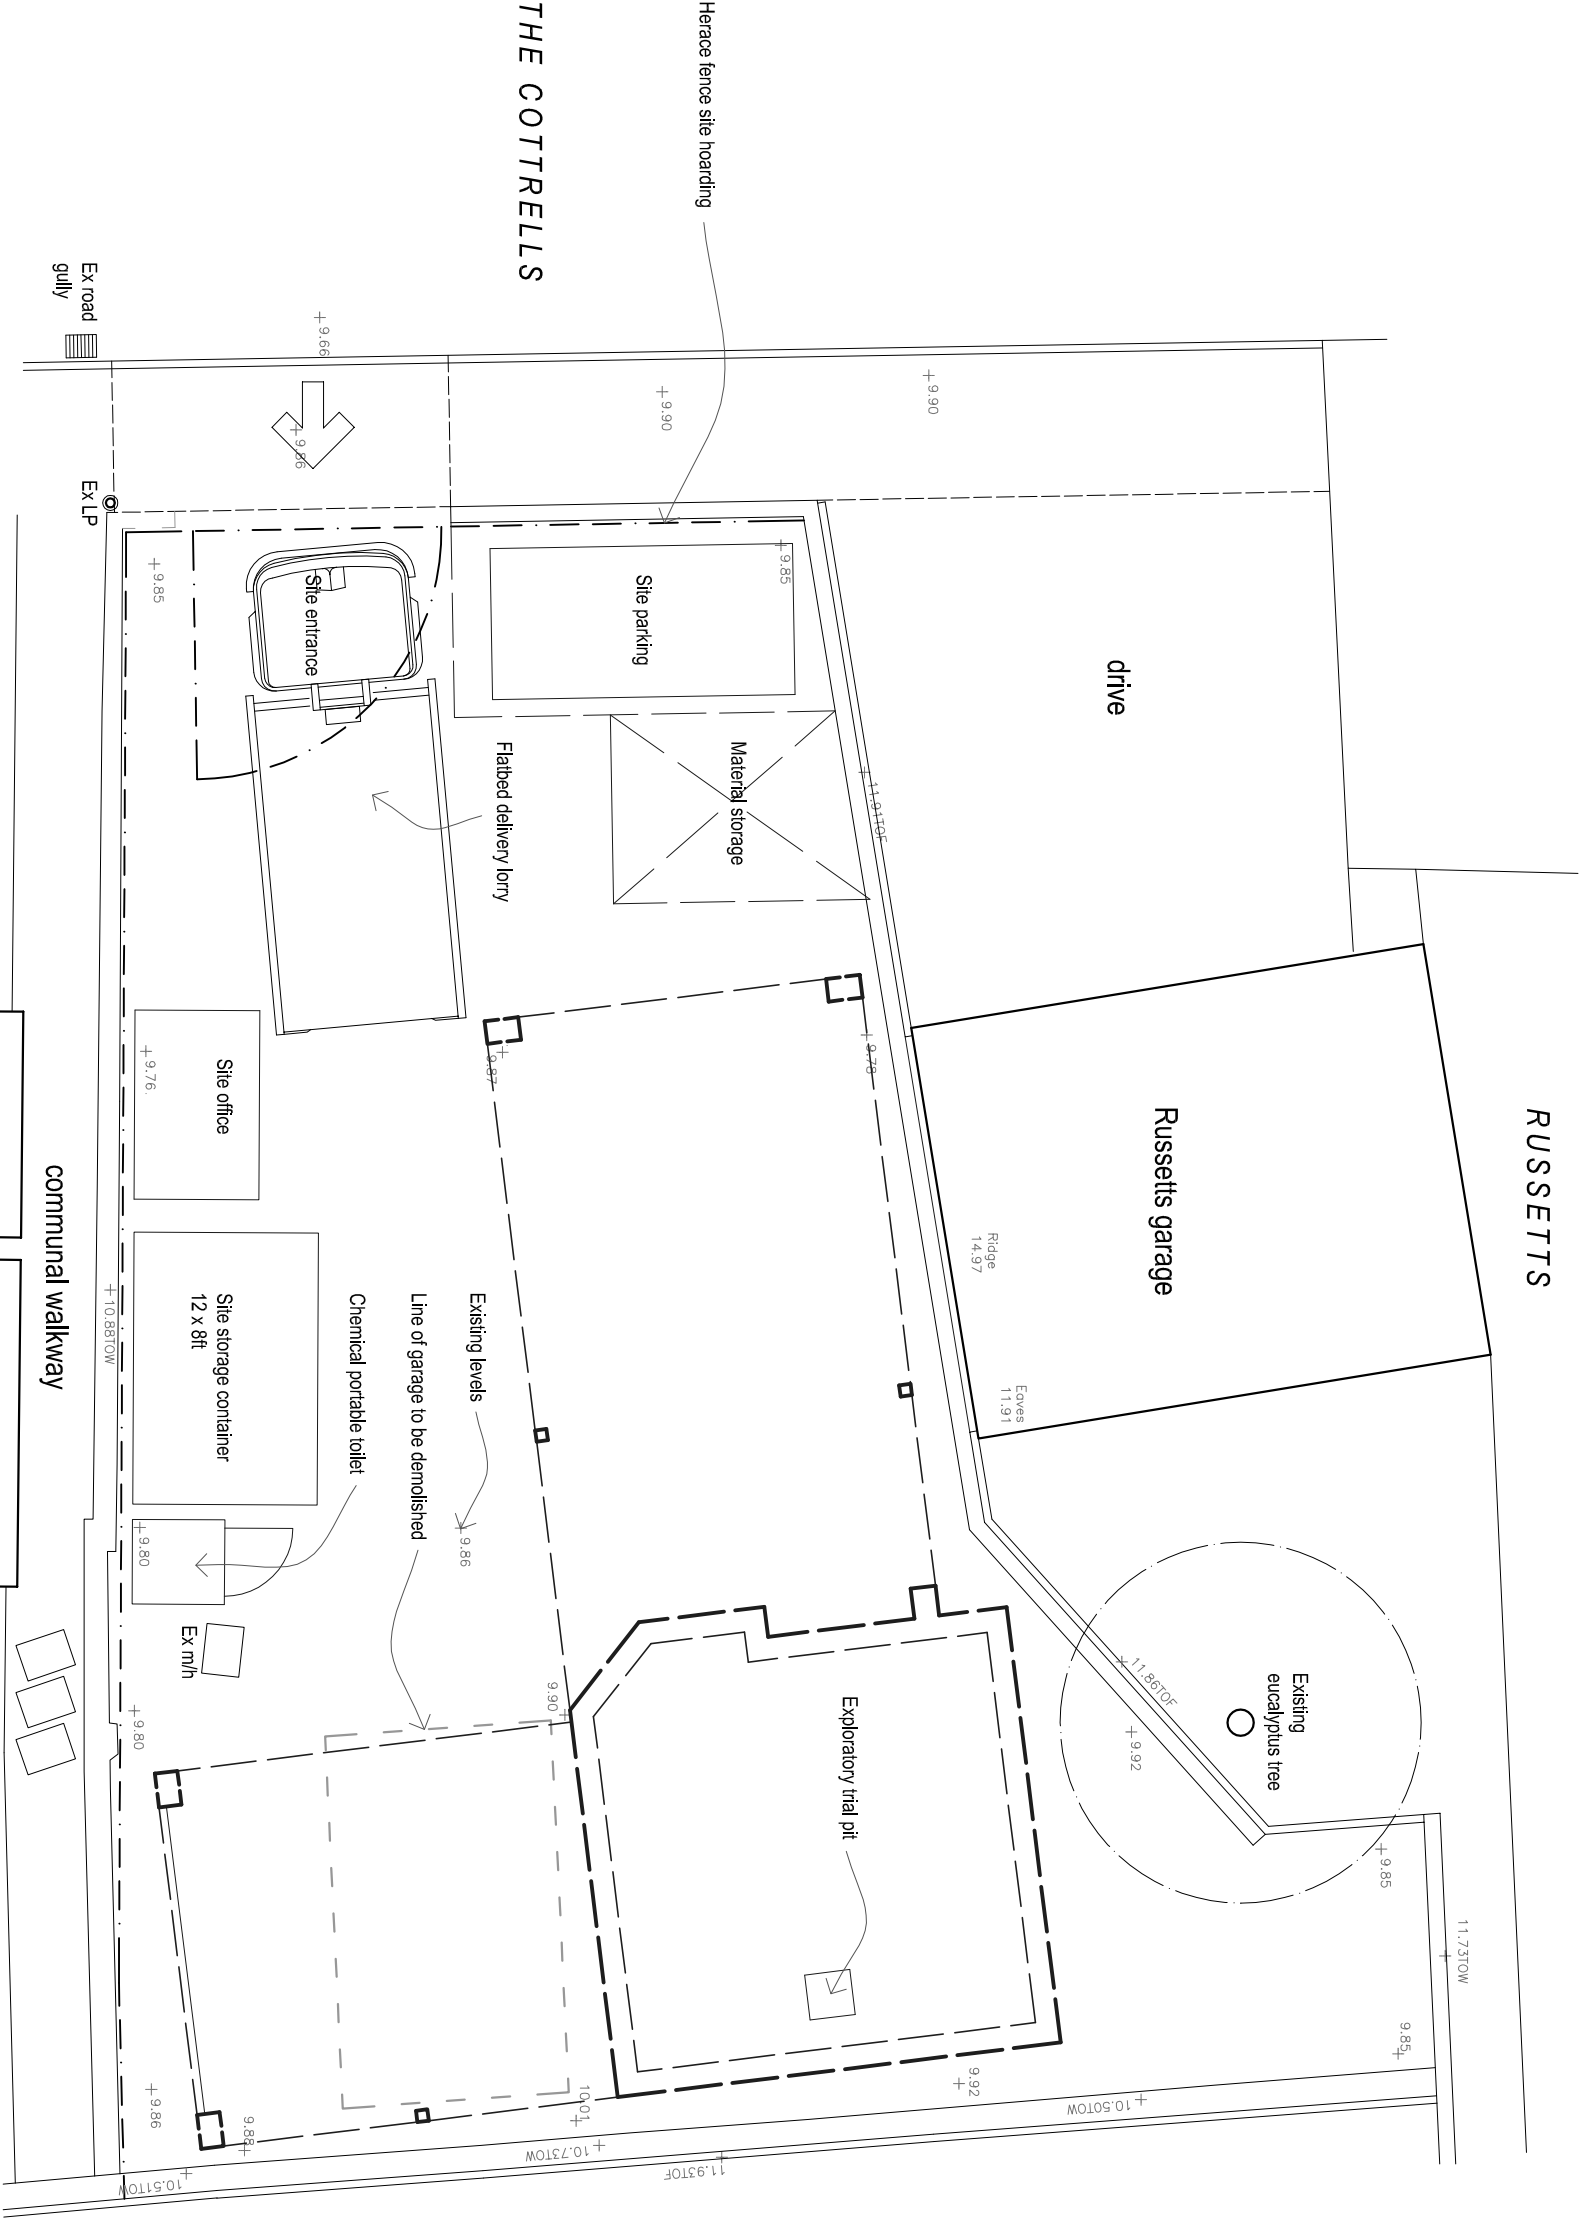

DRILLS

A		Flatbed delivery lorry added		04.05.17	
Rev		Description		Date	
Job Reference			Client		
New House The Cottrells Angmering			AM Homes Ltd		
Drawing Title			Drawing No		
Site Works Plan			AD962/03		
			Rev		
			A		
Date	Scale	Dwg Size	Plot Style	Drawn	Checked
28.02.17	1:100	A3	AD09xscale	TCG	AD

All dimensions to be checked on site and do not scale from this drawing. This drawing should be approved by Local Authority Building Control or other appropriate checking authority prior to commencement of work. This drawing should not be reproduced without the prior consent of the author

ADC Alistair Dodd
Consulting

Architectural Services

72a Beaconsfield Road, Brighton, East Sussex, BN1 6DD
Tel: 01273 669466
Email: info@adcbrighon.co.uk
www.adcbrighon.com

