



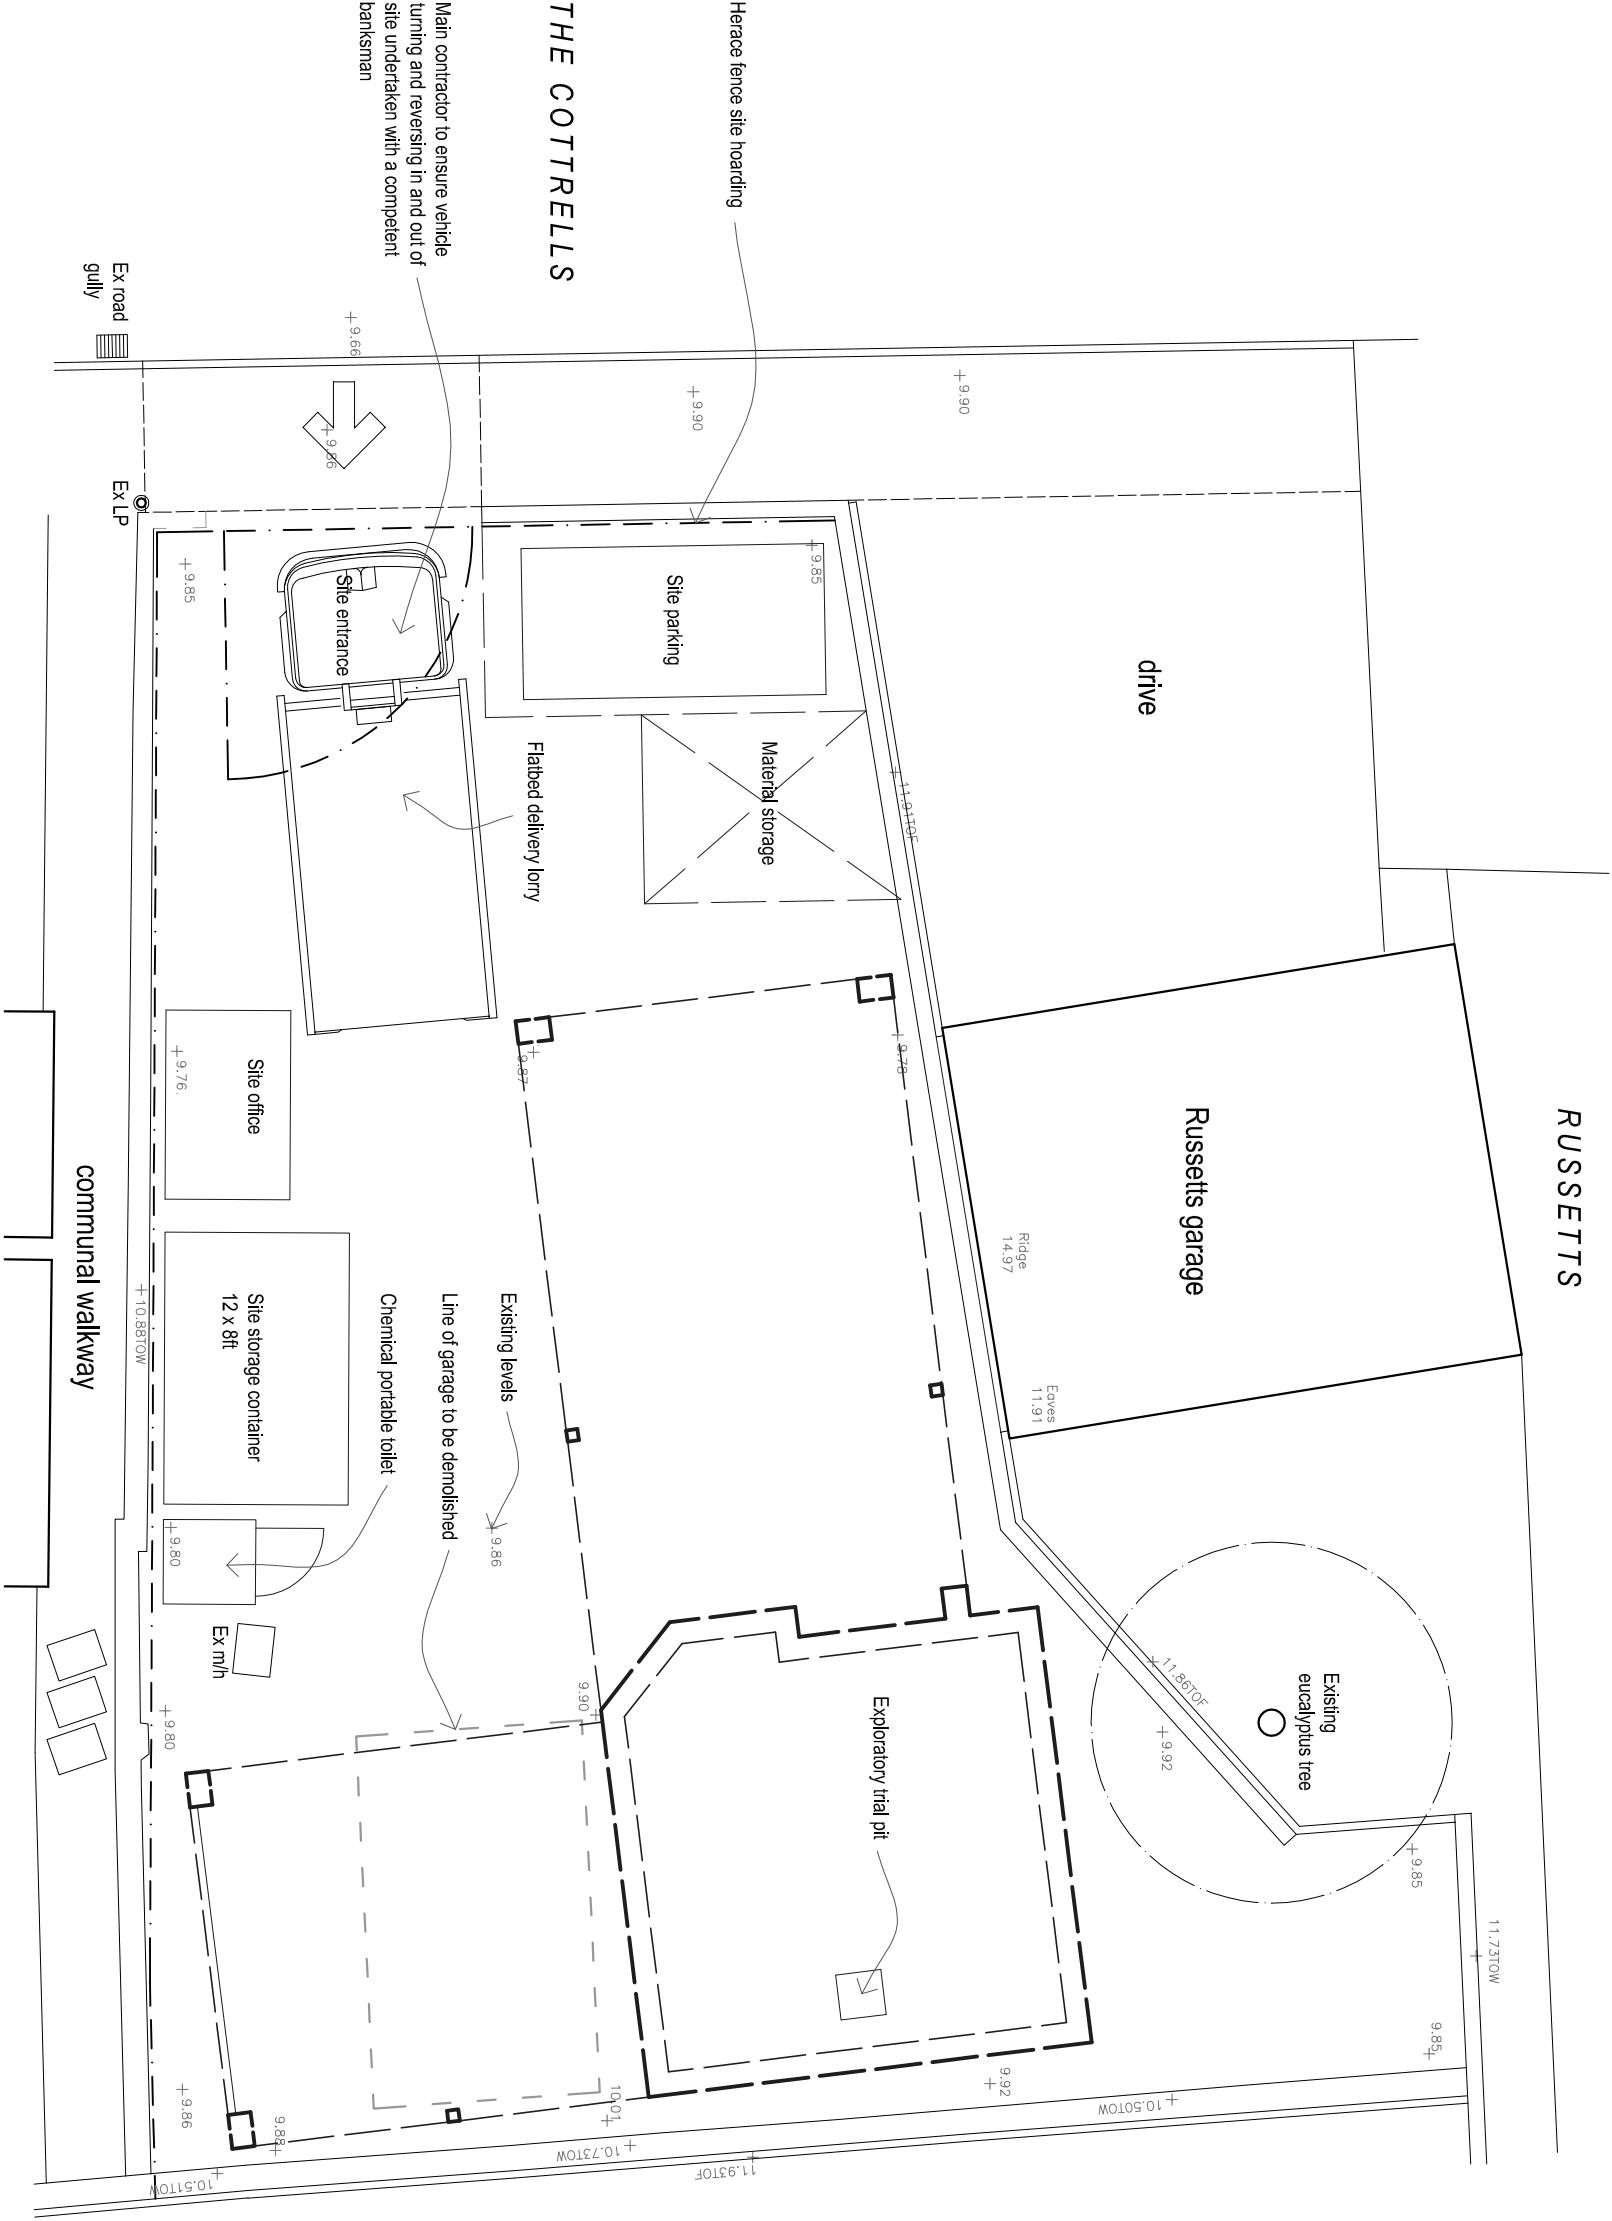

Site Works Plan @ 1:100

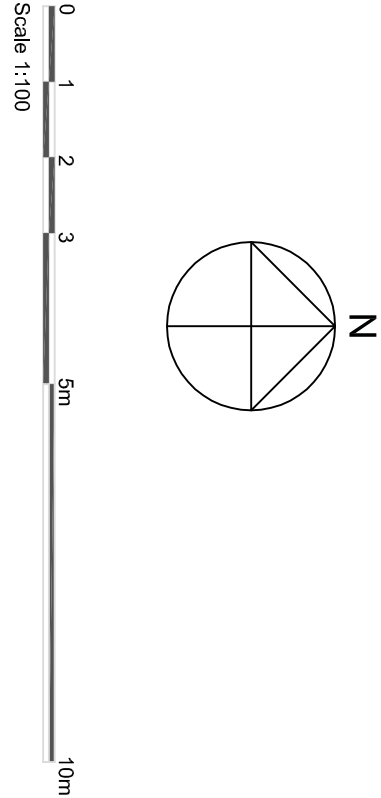

DRILLS

B		Vehicle manoeuvres note added		11.05.17	
A		Flatbed delivery lorry added		04.05.17	
Rev		Description		Date	
Job Reference		Client			
New House The Cottrells Angmering		AM Homes Ltd			
Drawing Title		Drawing No		Rev	
Site Works Plan		AD962/03		B	
Date	Scale	Dwg Size	Plot Style	Drawn	Checked
28.02.17	1:100	A3	AD09yscale	TCG	AD

All dimensions to be checked on site and do not scale from this drawing. This drawing should be approved by Local Authority Building Control or other appropriate checking authority prior to commencement of work. This drawing should not be reproduced without the prior consent of the author

ADC Alistair Dodd
Consulting

Architectural Services

72a Beaconfield Road, Brighton, East Sussex, BN1 6DD
Tel: 01273 669466
Email: info@adcbrighnton.co.uk
www.adcbrighnton.com