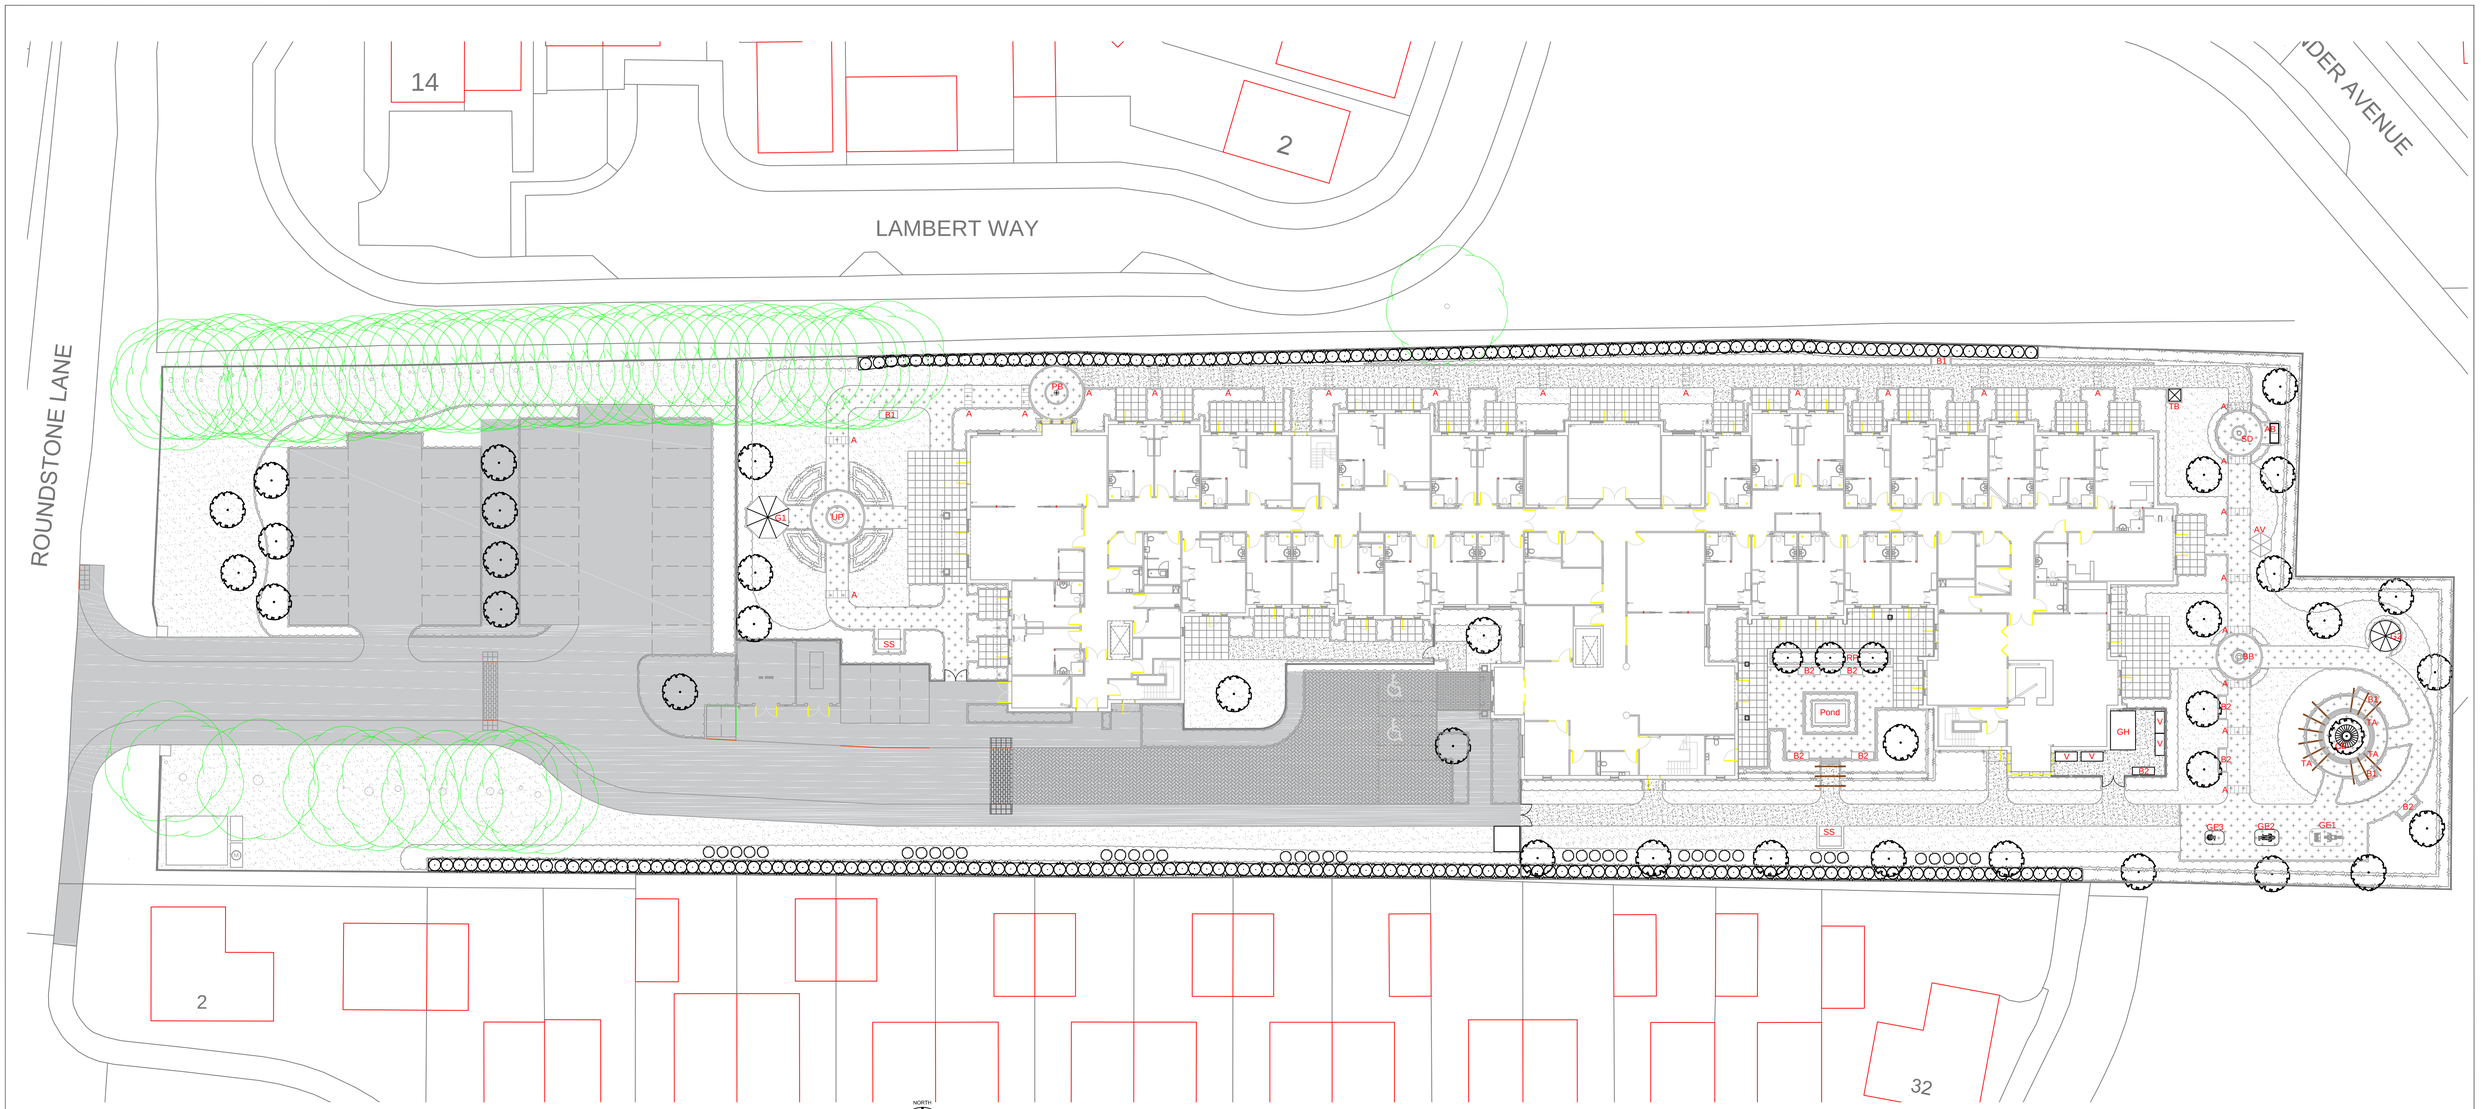

Proposed Features, Structures and Furniture Plan

1:250 @A1

0 1 2 3 4 5 m 10 15 20

LEGEND

Proposed Features/Structures/Furniture:

To be read in conjunction with J180649-GC-DR-3-001 Landscape General Arrangement Plan.

GH

Proposed green house and shed combination
Product: Swallow Kingfisher 6x6ft Green House + 4ft Shed Combination
Size: 2035mm W x 3180mm L
Base: Set on Resin Bound Gravel gardening club surface.

GZ

Proposed timber gazebo
Product: Rowlinson Buckingham Gazebo
Size: (H) 2780mm x (W)3567mm x (D) 3567mm
Base: Set on Resin Bound Gravel Surface, floor installed flush.
Furniture: Nova Heritage Camila 6 Seat Rattan Dining Set with 1.35m round table, colour -White Wash, or to be procured by Savista to suit other garden furniture.

G2

Proposed timber gazebo with seat
Product: Crown Pavilions Chelsea Gazebo
Size: 4.5m2 x 2.75m (H)
Base: Set on Resin Bound Gravel Surface.

AV

Proposed aviary
Product: Hexagonal aviary with nesting box by Buttercup Farm.
Size: 8 Foot
Base: Set on Resin Bound Gravel Surface with metal edging.

SS

Proposed seat with canopy
Product: You Garden Miami Swing 3 Seater with wooden canopy.
Size: 2.2x1.62x1.8m
Base: Set and fixed on Resin Bound Gravel Surface with metal edging.

AB

Proposed arbour
Product: You Garden Lincoln Arbour with Storage Box
Size: 1.56x0.67x1.99m
Base: Set and fixed on Resin Bound Gravel Surface with metal edging.

B1

Proposed benches
Product: Sloane & Sons Oxford Teak Garden Bench
Size: 3 Seater 1.5m
Fixing: To be fixed on Resin Bound Gravel Surface using suppliers Hard Surface Anchor Kit.

B2

Proposed benches
Product: Sloane & Sons Oxford Teak Garden Bench
Size: 4 Seater 1.8m
Fixing: To be fixed on Resin Bound Gravel Surface using suppliers Hard Surface Anchor Kit.

CB

Proposed circular timber tree seat.
Product: Cyan Circular Tree Seat, Teak Bench
Size: 18600mm dia. x 910mm H
Fixing: Set and fixed on Resin Bound Gravel Surface with hard ground anchors.

RP

Proposed raised brick planter.
Refer to Formal Garden Construction Cross Section drawing J180649-GC-DR-3-006 for further details.

Pond

Proposed raised brick pond.
Refer to Formal Garden Construction Cross Section drawing J180649-GC-DR-3-006 for further details.

SD

Haddostone Roman Sundial
Colour: Bath
Size: 670mm H x 375mm W
Width at base: 260mm x260mm
Fixing: To be located on a firm and level area to suit site conditions and loadings.

BB

Haddostone Baluster Bird Bath
Colour: Bath
Size: 710mm H x 560mm W
Width at base: 260mmx260mm
Fixing: To be located on a firm and level area to suit site conditions and loadings.

UP

Haddostone West Lodge Urn with 28 inch Elizabethan Plinth
Colour: Bath
Size: 527mm H x 660mm W
Plinth width at base: 337mmx337mm
Fixing: To be located on a firm and level area to suit site conditions and loadings.

TA

Proposed Oak Timber Arches
Size: 2200mm H x 2000mm W, created using 100 x 150mm seasoned oak timber bearms & posts.

A

Proposed metal garden arches
Product: Harrod Horticulture Roman Half Lattice Superior Garden Arch
Colour: Black
Size: 2000mm W x 2700m H x 600mm D

V

Proposed potting planters within the gardening club
Product: Veg Trug External Range Medium Raised Planter
Colour: Natural
Size: 1830mm L x 760mm W x 800m H
Fixing: Set on Resin Bound Gravel gardening club surface.

PB

Proposed post box
Proposed Reclaimed Cast Iron Post Office Pillar Box by UKAA or similar approved.
Colour : Red
Size: 73" Tall, of which 20" goes into the ground
15" 19" Wide
Fixing: To be set on Resin Bound Gravel Surface and secured into the ground with proprietary fixing. To be procured by client.

TB

Proposed telephone box with telephone connection (TBC by client)
Proposed Restored K6 Jubilee Telephone Box by Unicorn Restorations or similar approved
Colour : Red
Size: 3ft x 3ft x 8ft 4in.
Fixing: To be set on Resin Bound Gravel Surface and secured into the ground with proprietary fixing. To be procured by client.

GE1

Proposed outdoor gym equipment by Great Outdoor Gym Company (TGO)

GE2

Product:
GE1: Leg Press TG0870
GE2: Recumbent Bike TG0891

GE3

GE3: Hand Bike TG0907

Fixing: To be set on Resin Bound Gravel Surface and secured into the ground in accordance with the manufacturer's (TGO) installation manual.
Design and layout to be reviewed and working drawings to be produced by TGO.

Condition Discharge Plan

Rev.	Changes	Date	Dr.by	Ap.by
A	Updated to suit with revised GA	16.04.20	RA	

Ground Control® Professional Services
Arboriculture
Ecology
Landscape Architecture
GIS & Mapping
Ground Control Ltd, Kingfisher House, Radford Way, Billericay, Essex CM12 0SQ
T: 01277 650 697 E: info@ground-control.co.uk www.ground-control.co.uk

Client

Hallmark Care Homes

Project (Address)

Proposed Care Home
Pound Place
Round Stone Road, Angmering

Drawing title

Proposed Features, Structures and Furniture
Layout Plan

Date	Drawn by	Checked by	Scale(s)
February 2020	MK	RA	1:250 @ A1

Drawing No.	Rev	Issue status
J180649-GC-L-DR-3-005	A	Planning

Notes:

1. © This drawing is the copyright of Ground Control Ltd and cannot be reproduced in any form without express consent of the company.
2. Do not scale off this drawing. All written dimensions are to be checked on site prior to commencing works.
3. All discrepancies, errors or omissions are to be reported for clarification before proceeding.

ARUN DISTRICT COUNCIL A/A/4/20/OC