



Formal Garden Pond - Construction Cross Section A-A 1:10 @A0

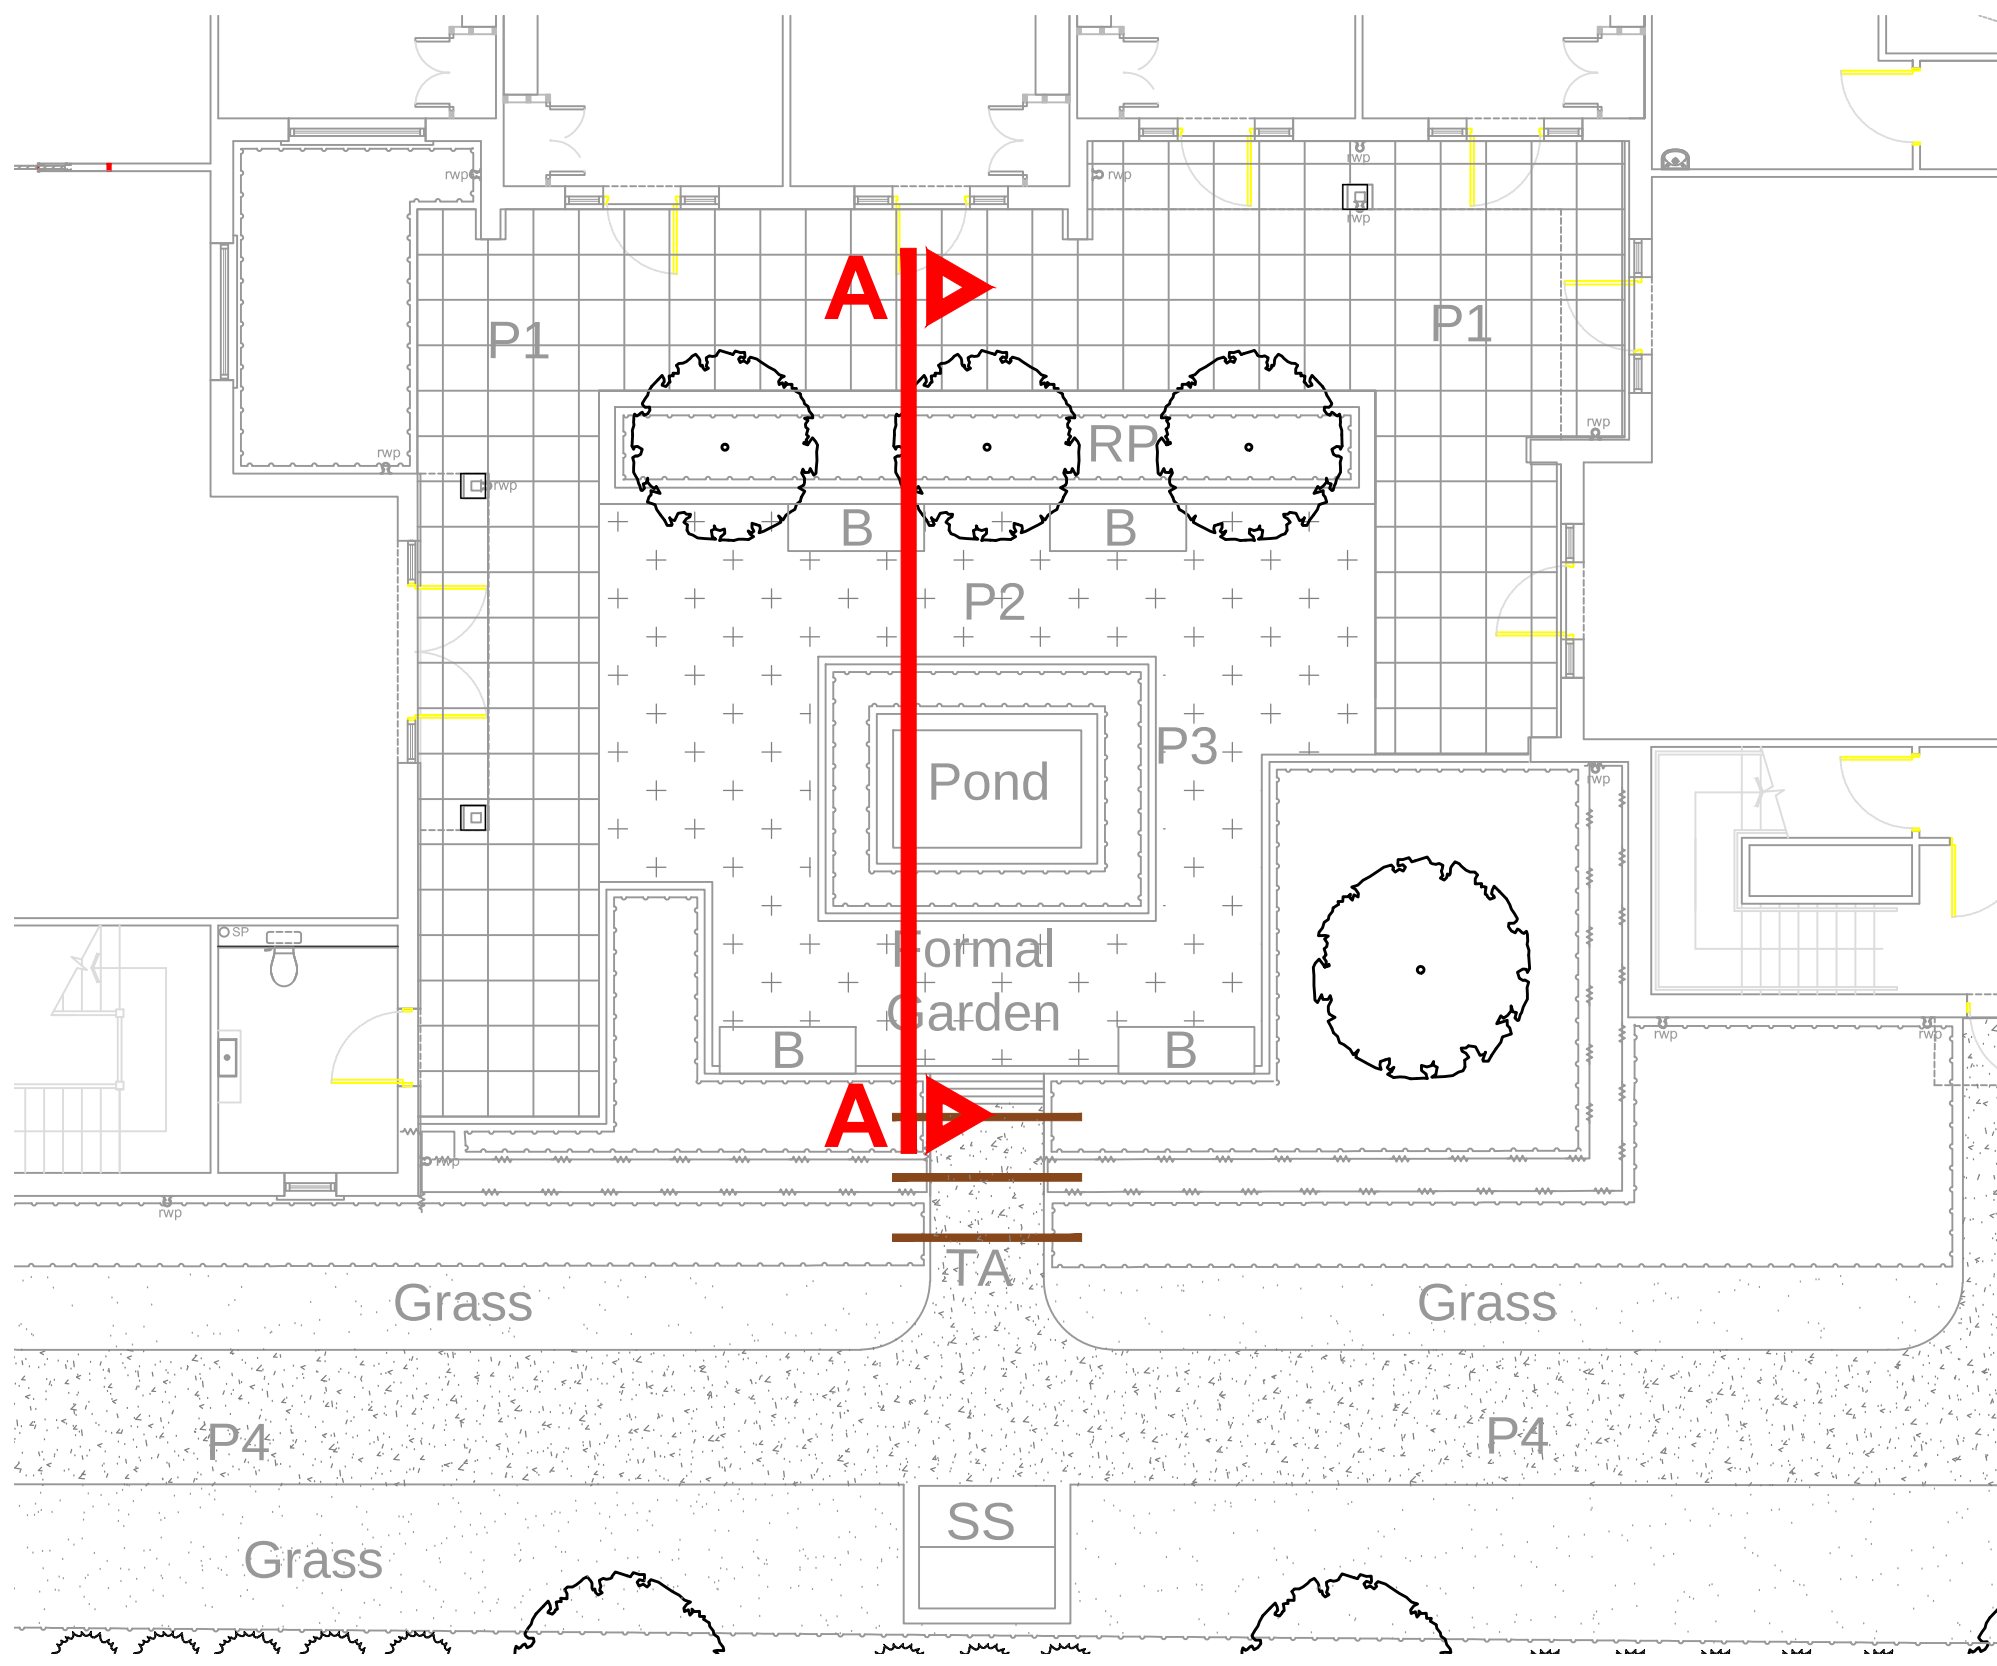

Formal Garden Pond - Construction Cross Section Reference Plan 1:100 @A0

NOTES & COORDINATION:

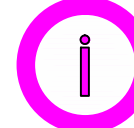

Drawing to be read in conjunction with the following other Ground Control Drawings:

- J180649-GC-L-DR-3-001 - Landscape General Arrangement Plan
- J180649-GC-L-DR-3-002 - Fencing, Railing & Wall Layout Plan
- J180649-GC-L-DR-3-005 - Features, Structures and Furniture Layout Plan
- J180649-GC-L-DR-3-003 & 004 - Soft Landscape Proposals Plans

Condition Discharge Plan

A: Reference Plan added 31.04.20 RA
Rev. Changes Date Drawn By



Client
Hallmark Care Homes

Project (Address)
Proposed Care Home
Pound Place
Round Stone Road, Angmering

Drawing Title
Formal Garden - Pond
Construction Cross Section Detail

Date	Drawn By	Checked By	Scale
February 2020	MK	RA	1:10 @ A0
Project No.	Rev.	Rev. Date	Rev. Description
J180649-GC-L-DR-3-006	A		Planning

Notes:
1. © This drawing is the copyright of Ground Control Ltd and cannot be reproduced in any form without express consent of the company.
2. Do not scale off this drawing. All written dimensions are to be checked on site prior to commencing works.
3. All discrepancies, errors or omissions are to be reported for clarification before proceeding.