


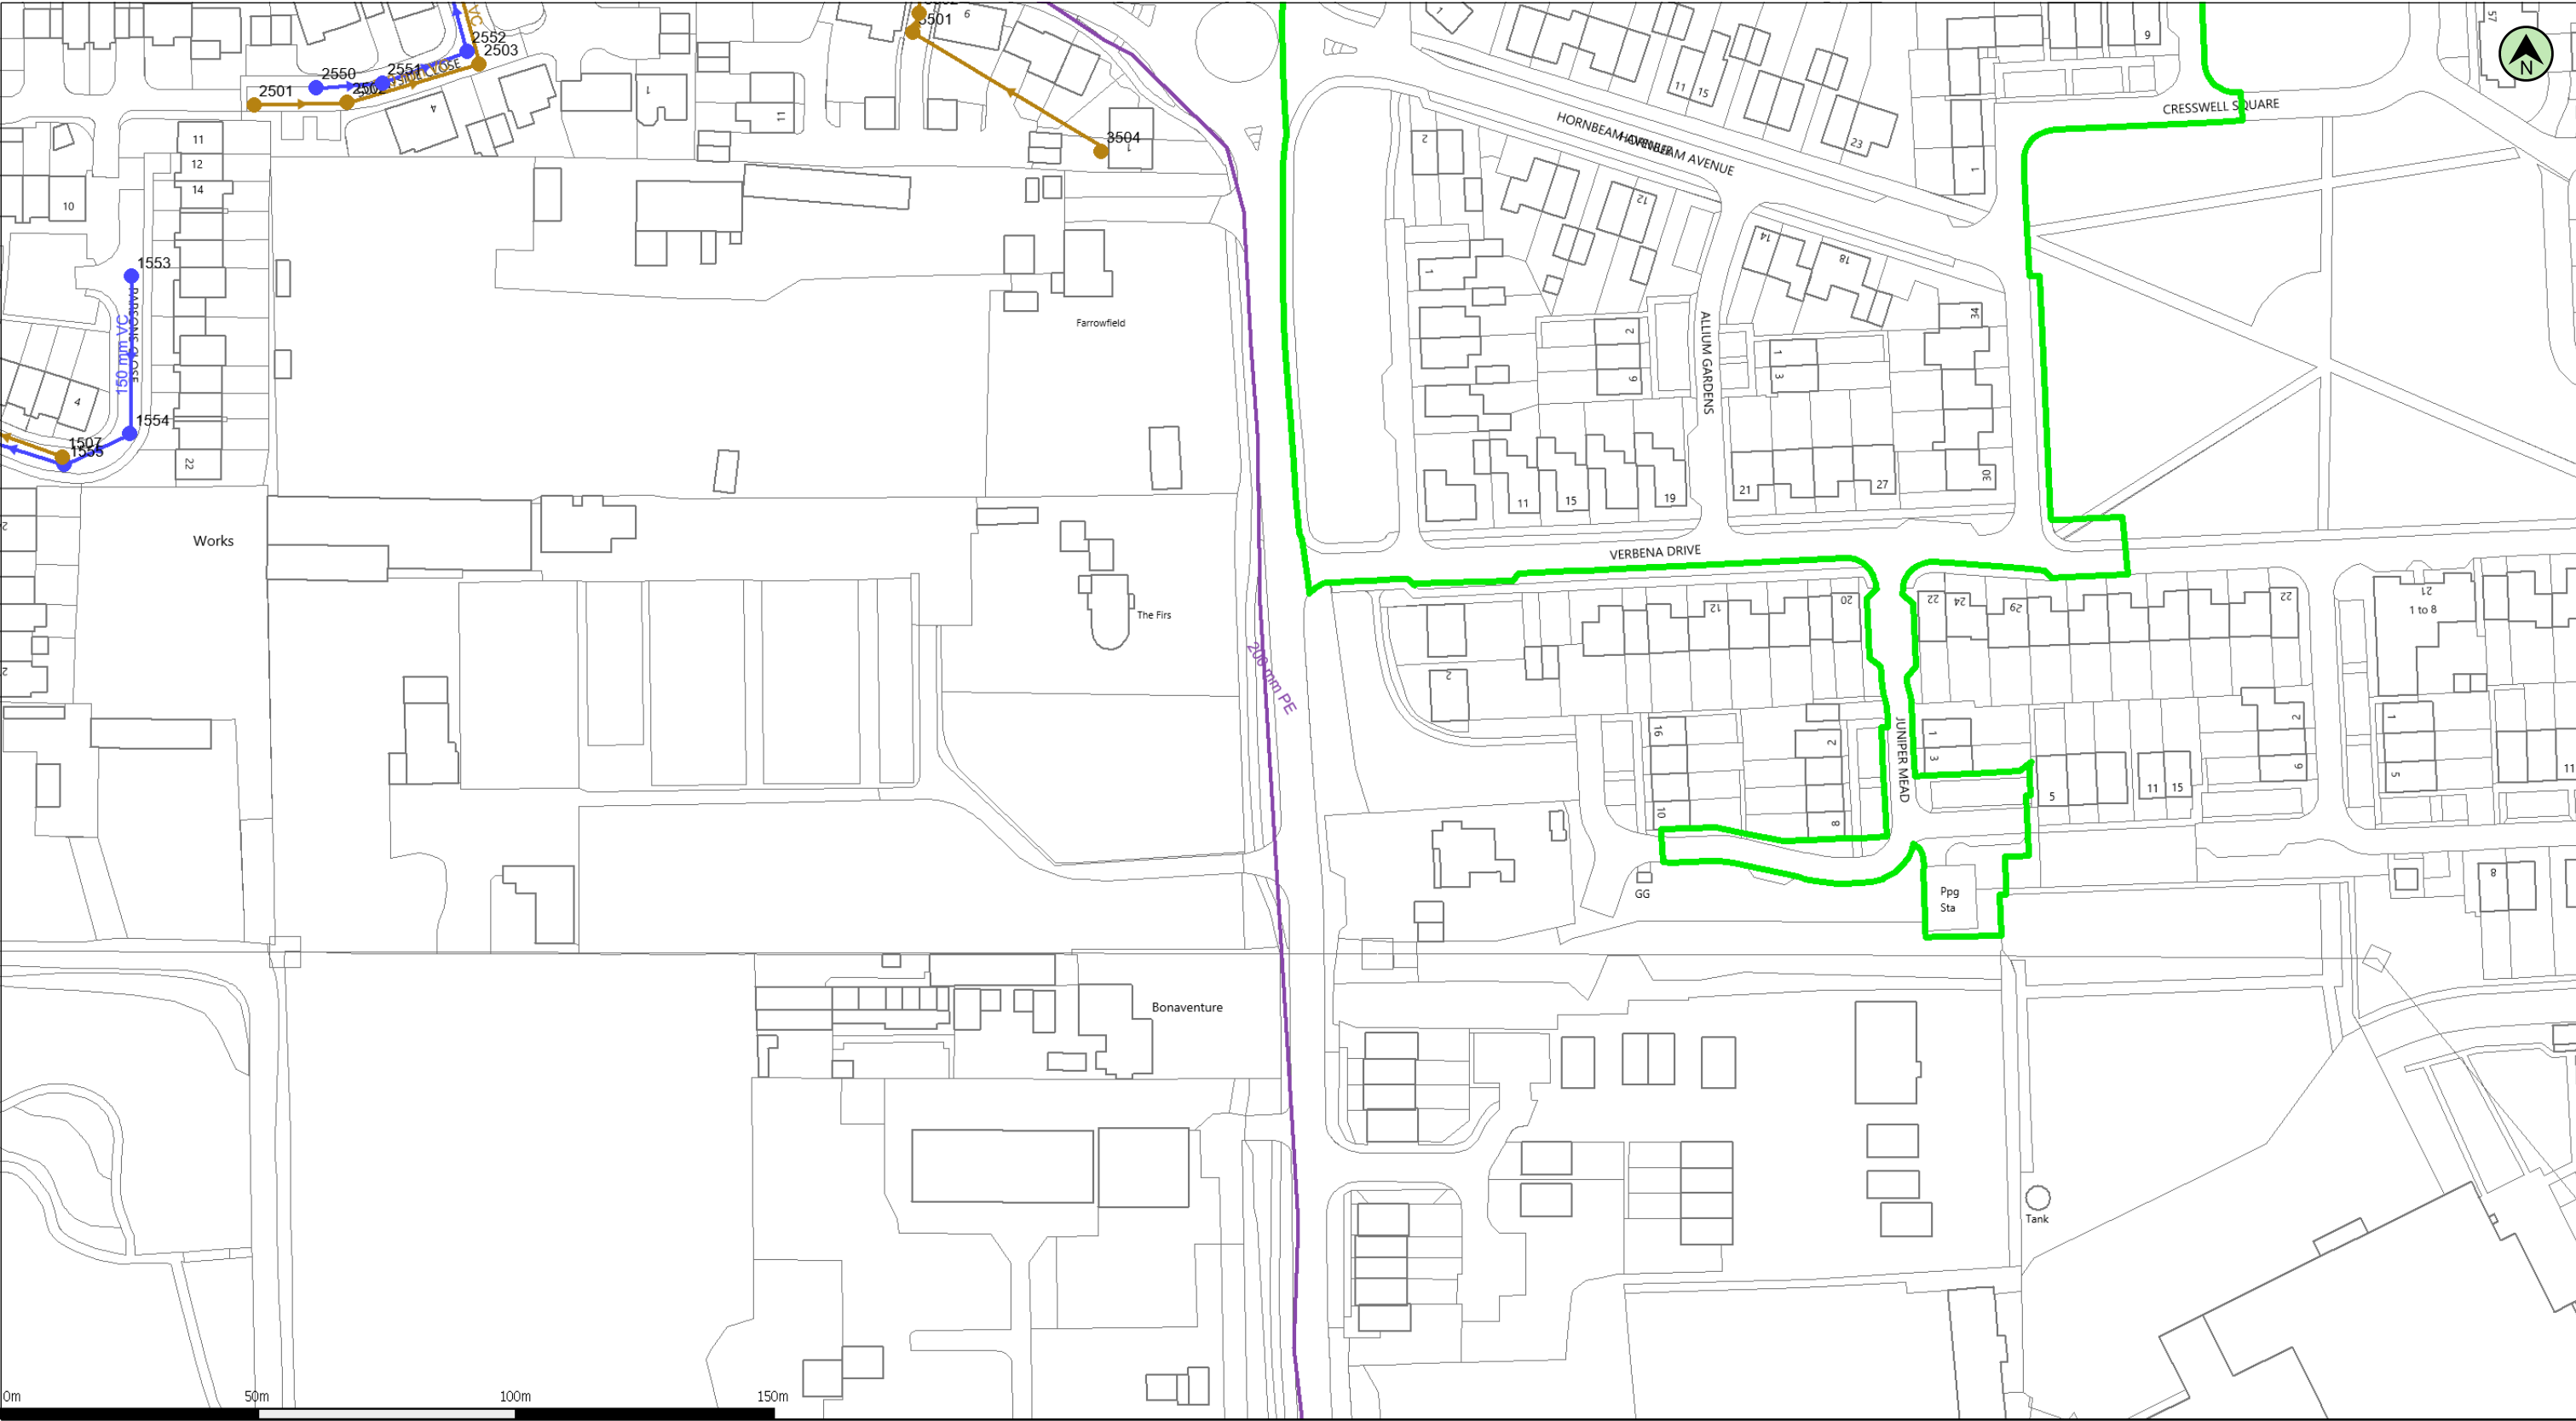

(c) Crown copyright and database rights 2021 Ordnance Survey 100031673

Date: 06/01/21

Scale: 1:1250

Map Centre: 507401,103459

Data updated: 21/12/20

Our Ref: 471549 - 2

Wastewater Plan A3

The positions of pipes shown on this plan are believed to be correct, but Southern Water Services Ltd accept no responsibility in the event of inaccuracy. The actual positions should be determined on site. This plan is produced by Southern Water Services Ltd (c) Crown copyright and database rights 2020 Ordnance Survey 100031673 .This map is to be used for the purposes of viewing the location of Southern Water plant only. Any other uses of the map data or further copies is not permitted.

WARNING: BAC pipes are constructed of Bonded Asbestos Cement.

WARNING: Unknown (UNK) materials may include Bonded Asbestos Cement.

Foul Gravity Sewer	Combined Gravity Sewer	Culverted Water Course or Treated Effluent	Surface Water Gravity Sewer
Rising Main, Vacuum or Syphon	Combined Outfall	Surface Water Outfall	Surface Water Inlet
Combined Pumping Station	Combined Manhole	Surface Water Manhole	Side Entry Manhole, Decarcation Chamber, Dummy Manhole or Surface Water Soakaway
Surface Water Pumping Station	Foul Pumping Station	Water Treatment Works	Section 104 Area
	Building Over Agreement Area		

jkoral@odysseyconsult.co.uk

Roundstone Ln



