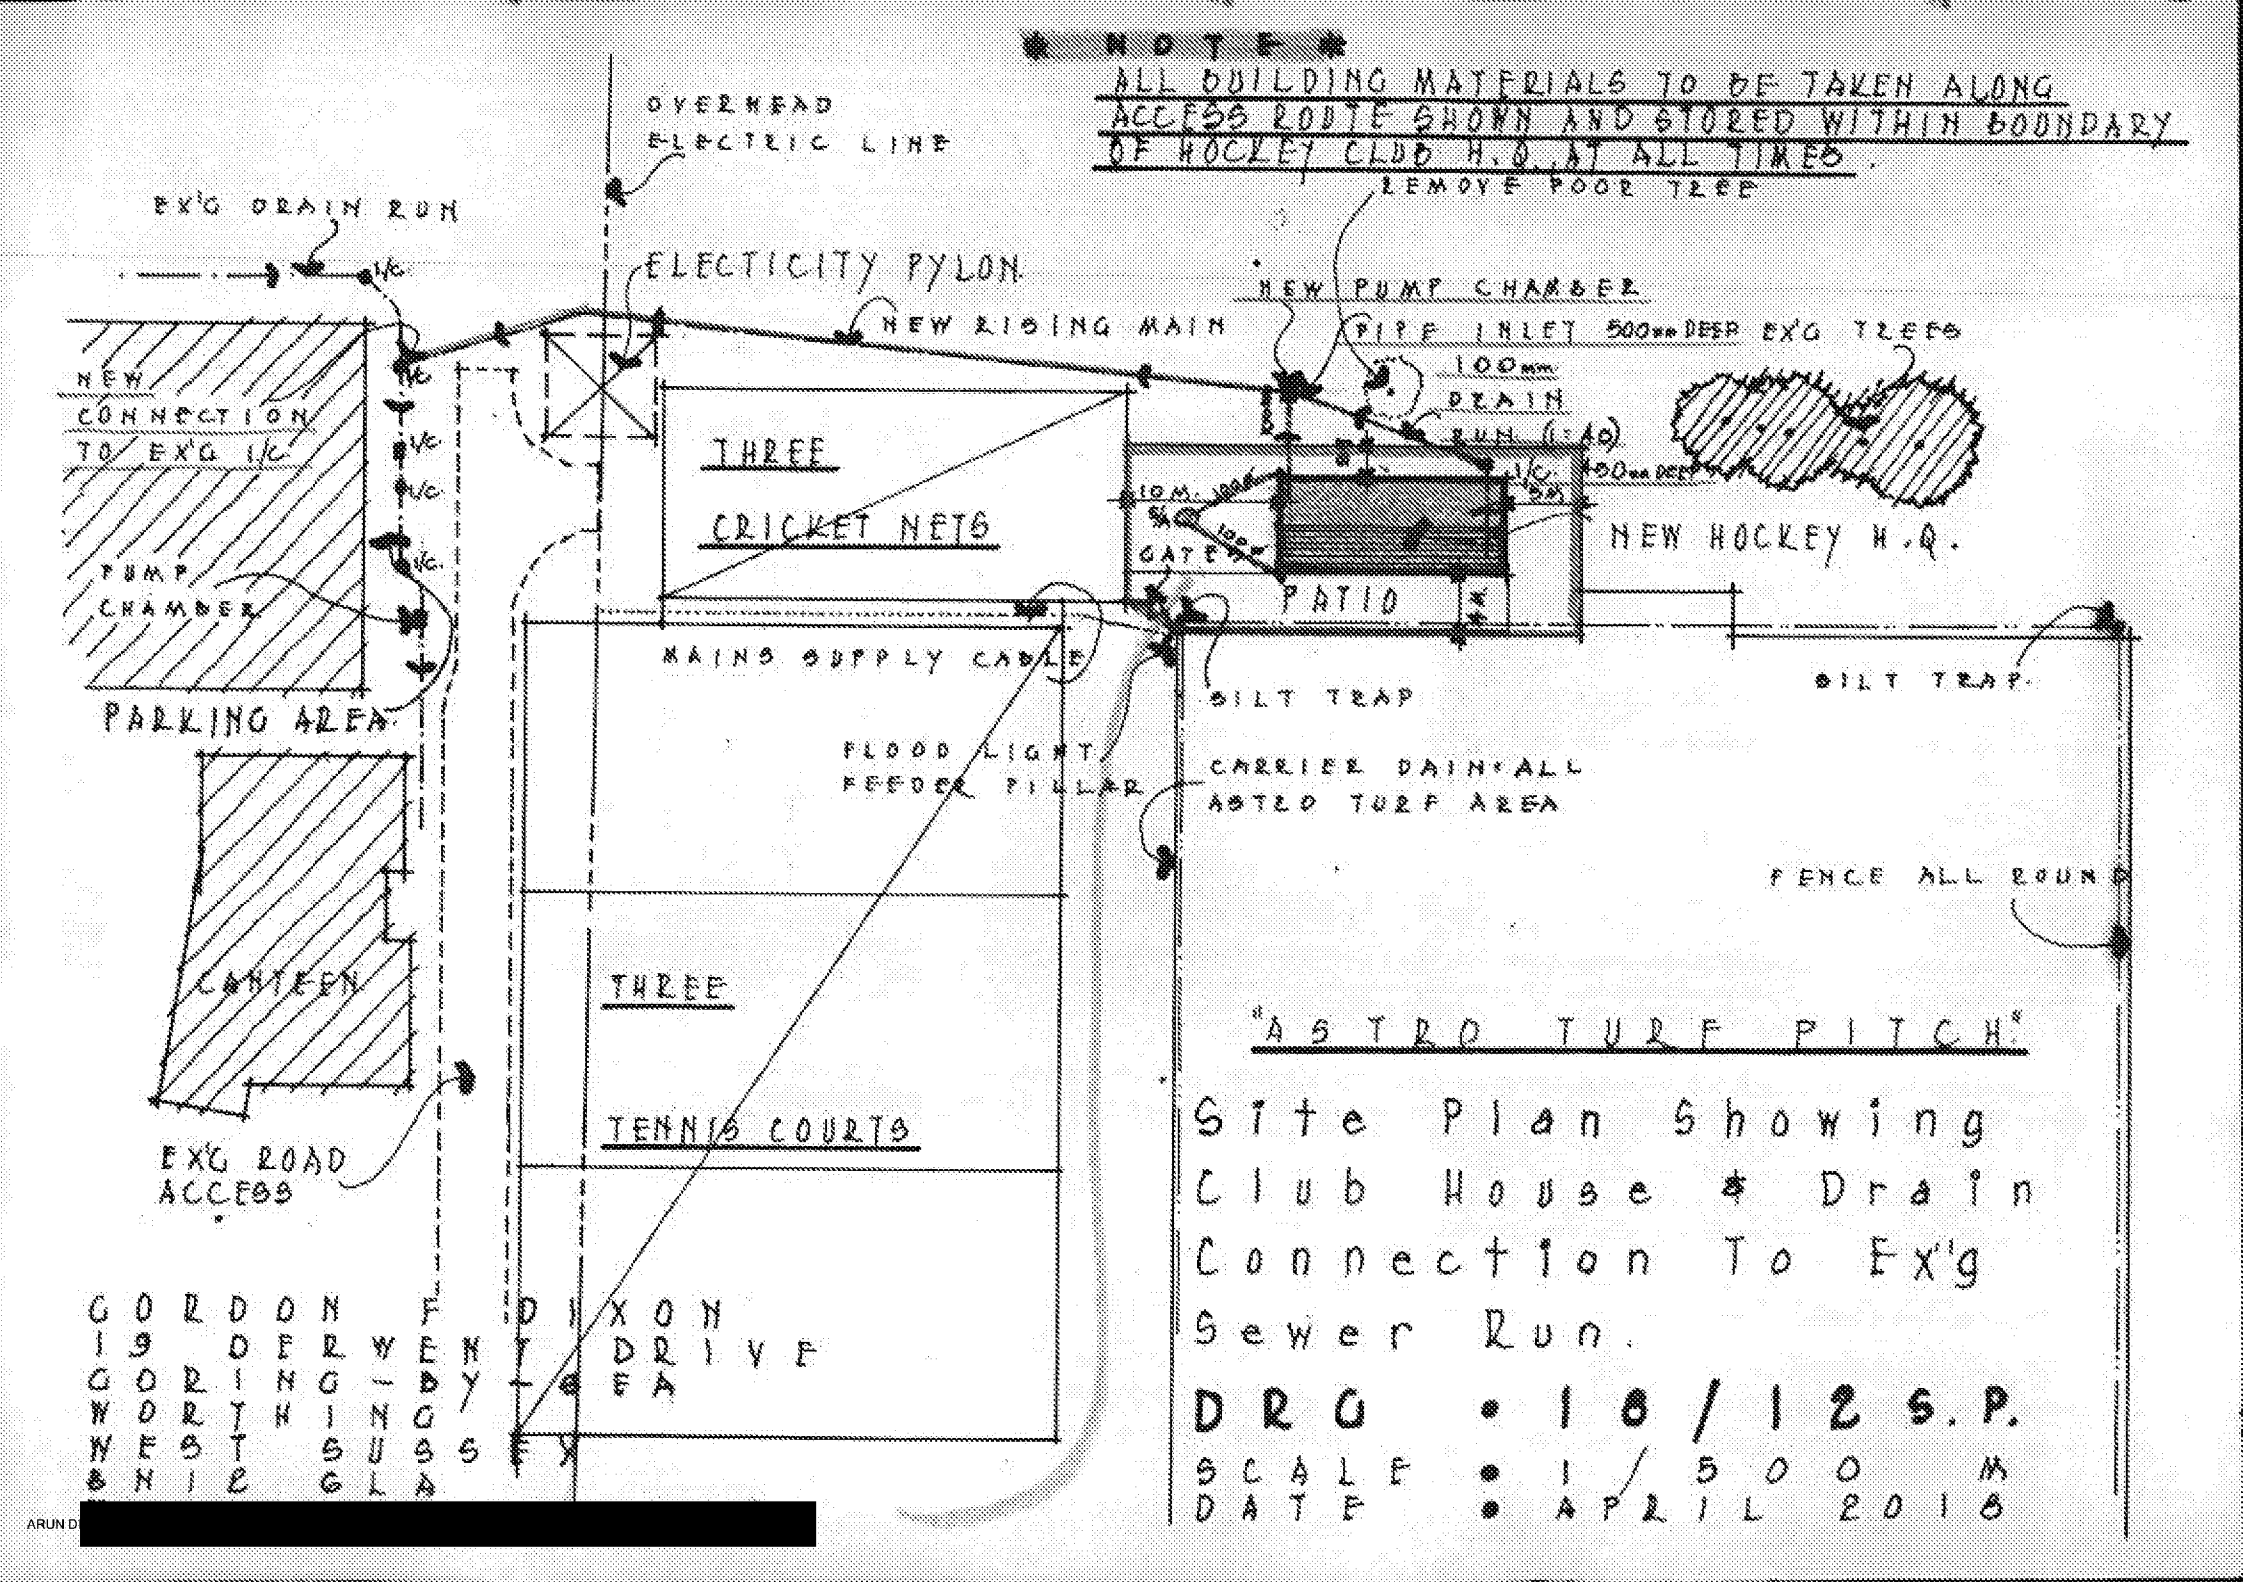
* N O T E *
ALL BUILDING MATERIALS TO BE TAKEN ALONG ACCESS ROUTE SHOWN AND STORED WITHIN BOUNDARY OF HOCKEY CLUB H.Q. AT ALL TIMES.
OVERHEAD ELECTRIC LINE
EX'G DRAIN RUN
ELECTICITY PYLON
NEW RISING MAIN
REMOVE POOR TREE
NEW PUMP CHAMBER
PIPE INLET 500mm DEEP
EX'G TREES
100mm DRAIN RUN (1:40)
NEW CONNECTION TO EX'G I/C
I/C
PUMP CHAMBER
THREE CRICKET NETS
10M. 100mm
GATE
PATIO
NEW HOCKEY H.Q.
MAINS SUPPLY CABLE
SILT TRAP
SILT TRAP
PARKING AREA
FLOOD LIGHT FEEDER PILLAR
CARRIER DRAIN ALL ASTRO TURF AREA
FENCE ALL ROUND
CANTEEN
THREE TENNIS COURTS
"ASTRO TURF PITCH"
EX'G ROAD ACCESS
GORDON FISHWICK GORDON WORTH WEST & NIE DERWENT DRIVE INGS-BY INGS SUSSEX
Site Plan Showing Club House & Drain Connection To Ex'g Sewer Run.
DRG • 18/12 S.P.
SCALE • 1/500 M
DATE • APRIL 2018
ARUN D