

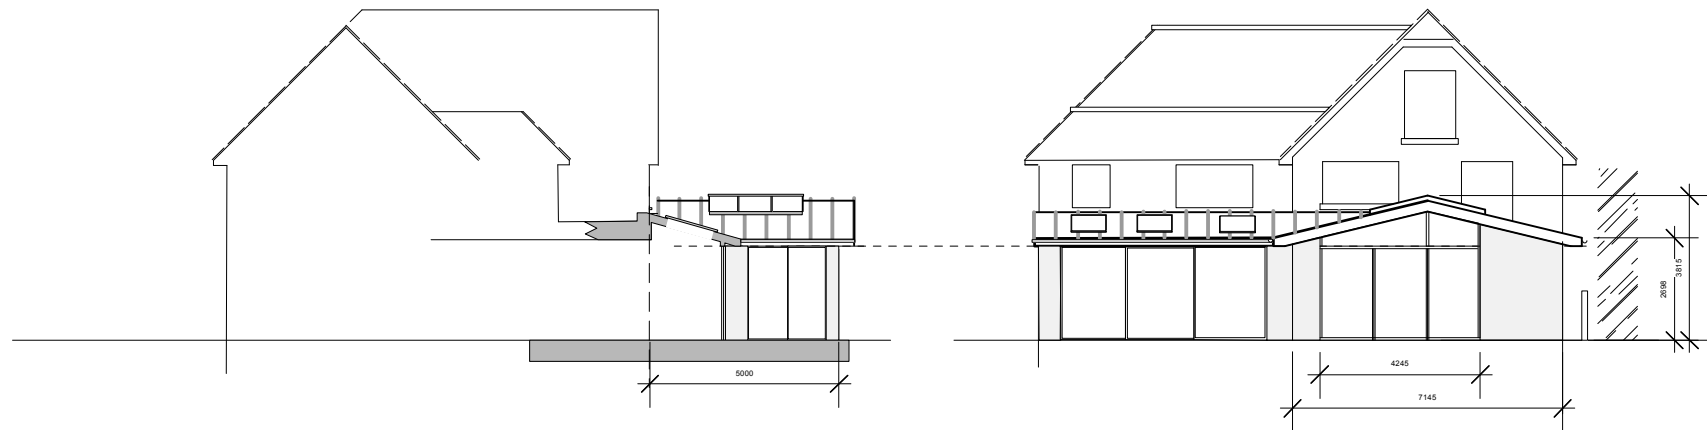


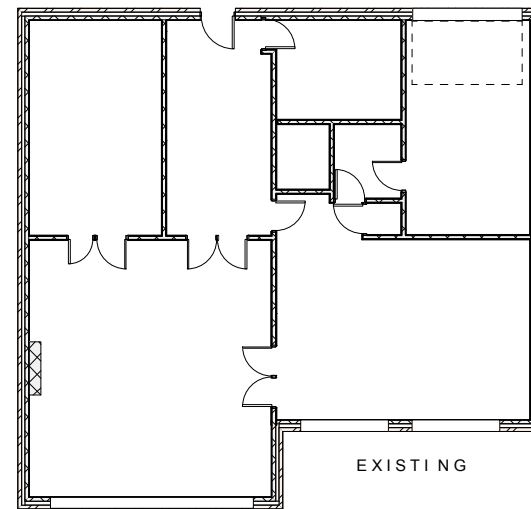

ARTIST IMPRESSION

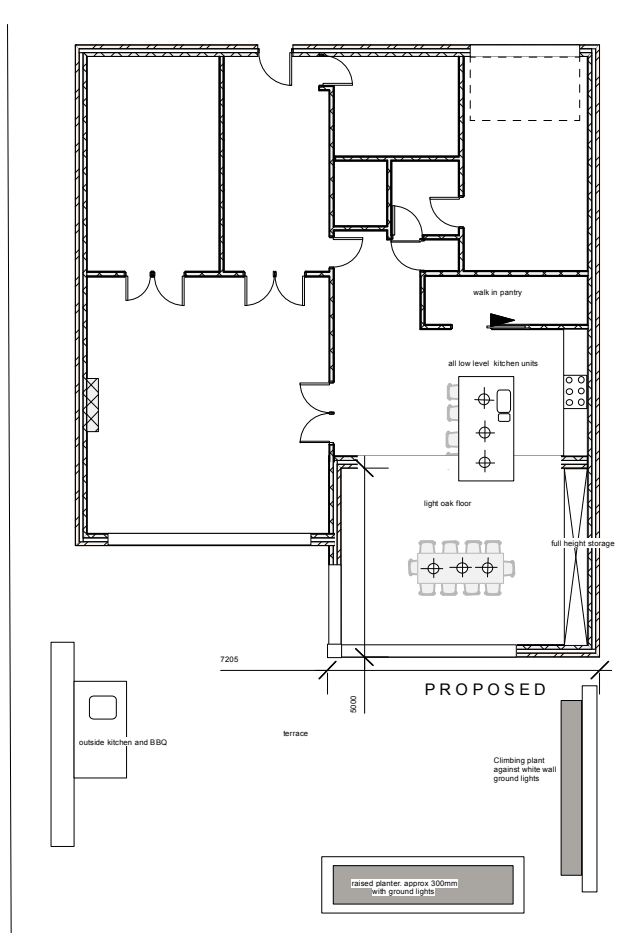

EXSITING

DO NOT CONSTRUCT FROM THIS DRAWING

Location	Toad hall 20 east drive Angmering BN16 4JH
Drawing	Extensions and alterations to North .
Date	21/05/2025
Scale	1:200 @ A3
Drawing No	P/TH/100
Cd file	iMac



01243 576147
0780 221 8751