


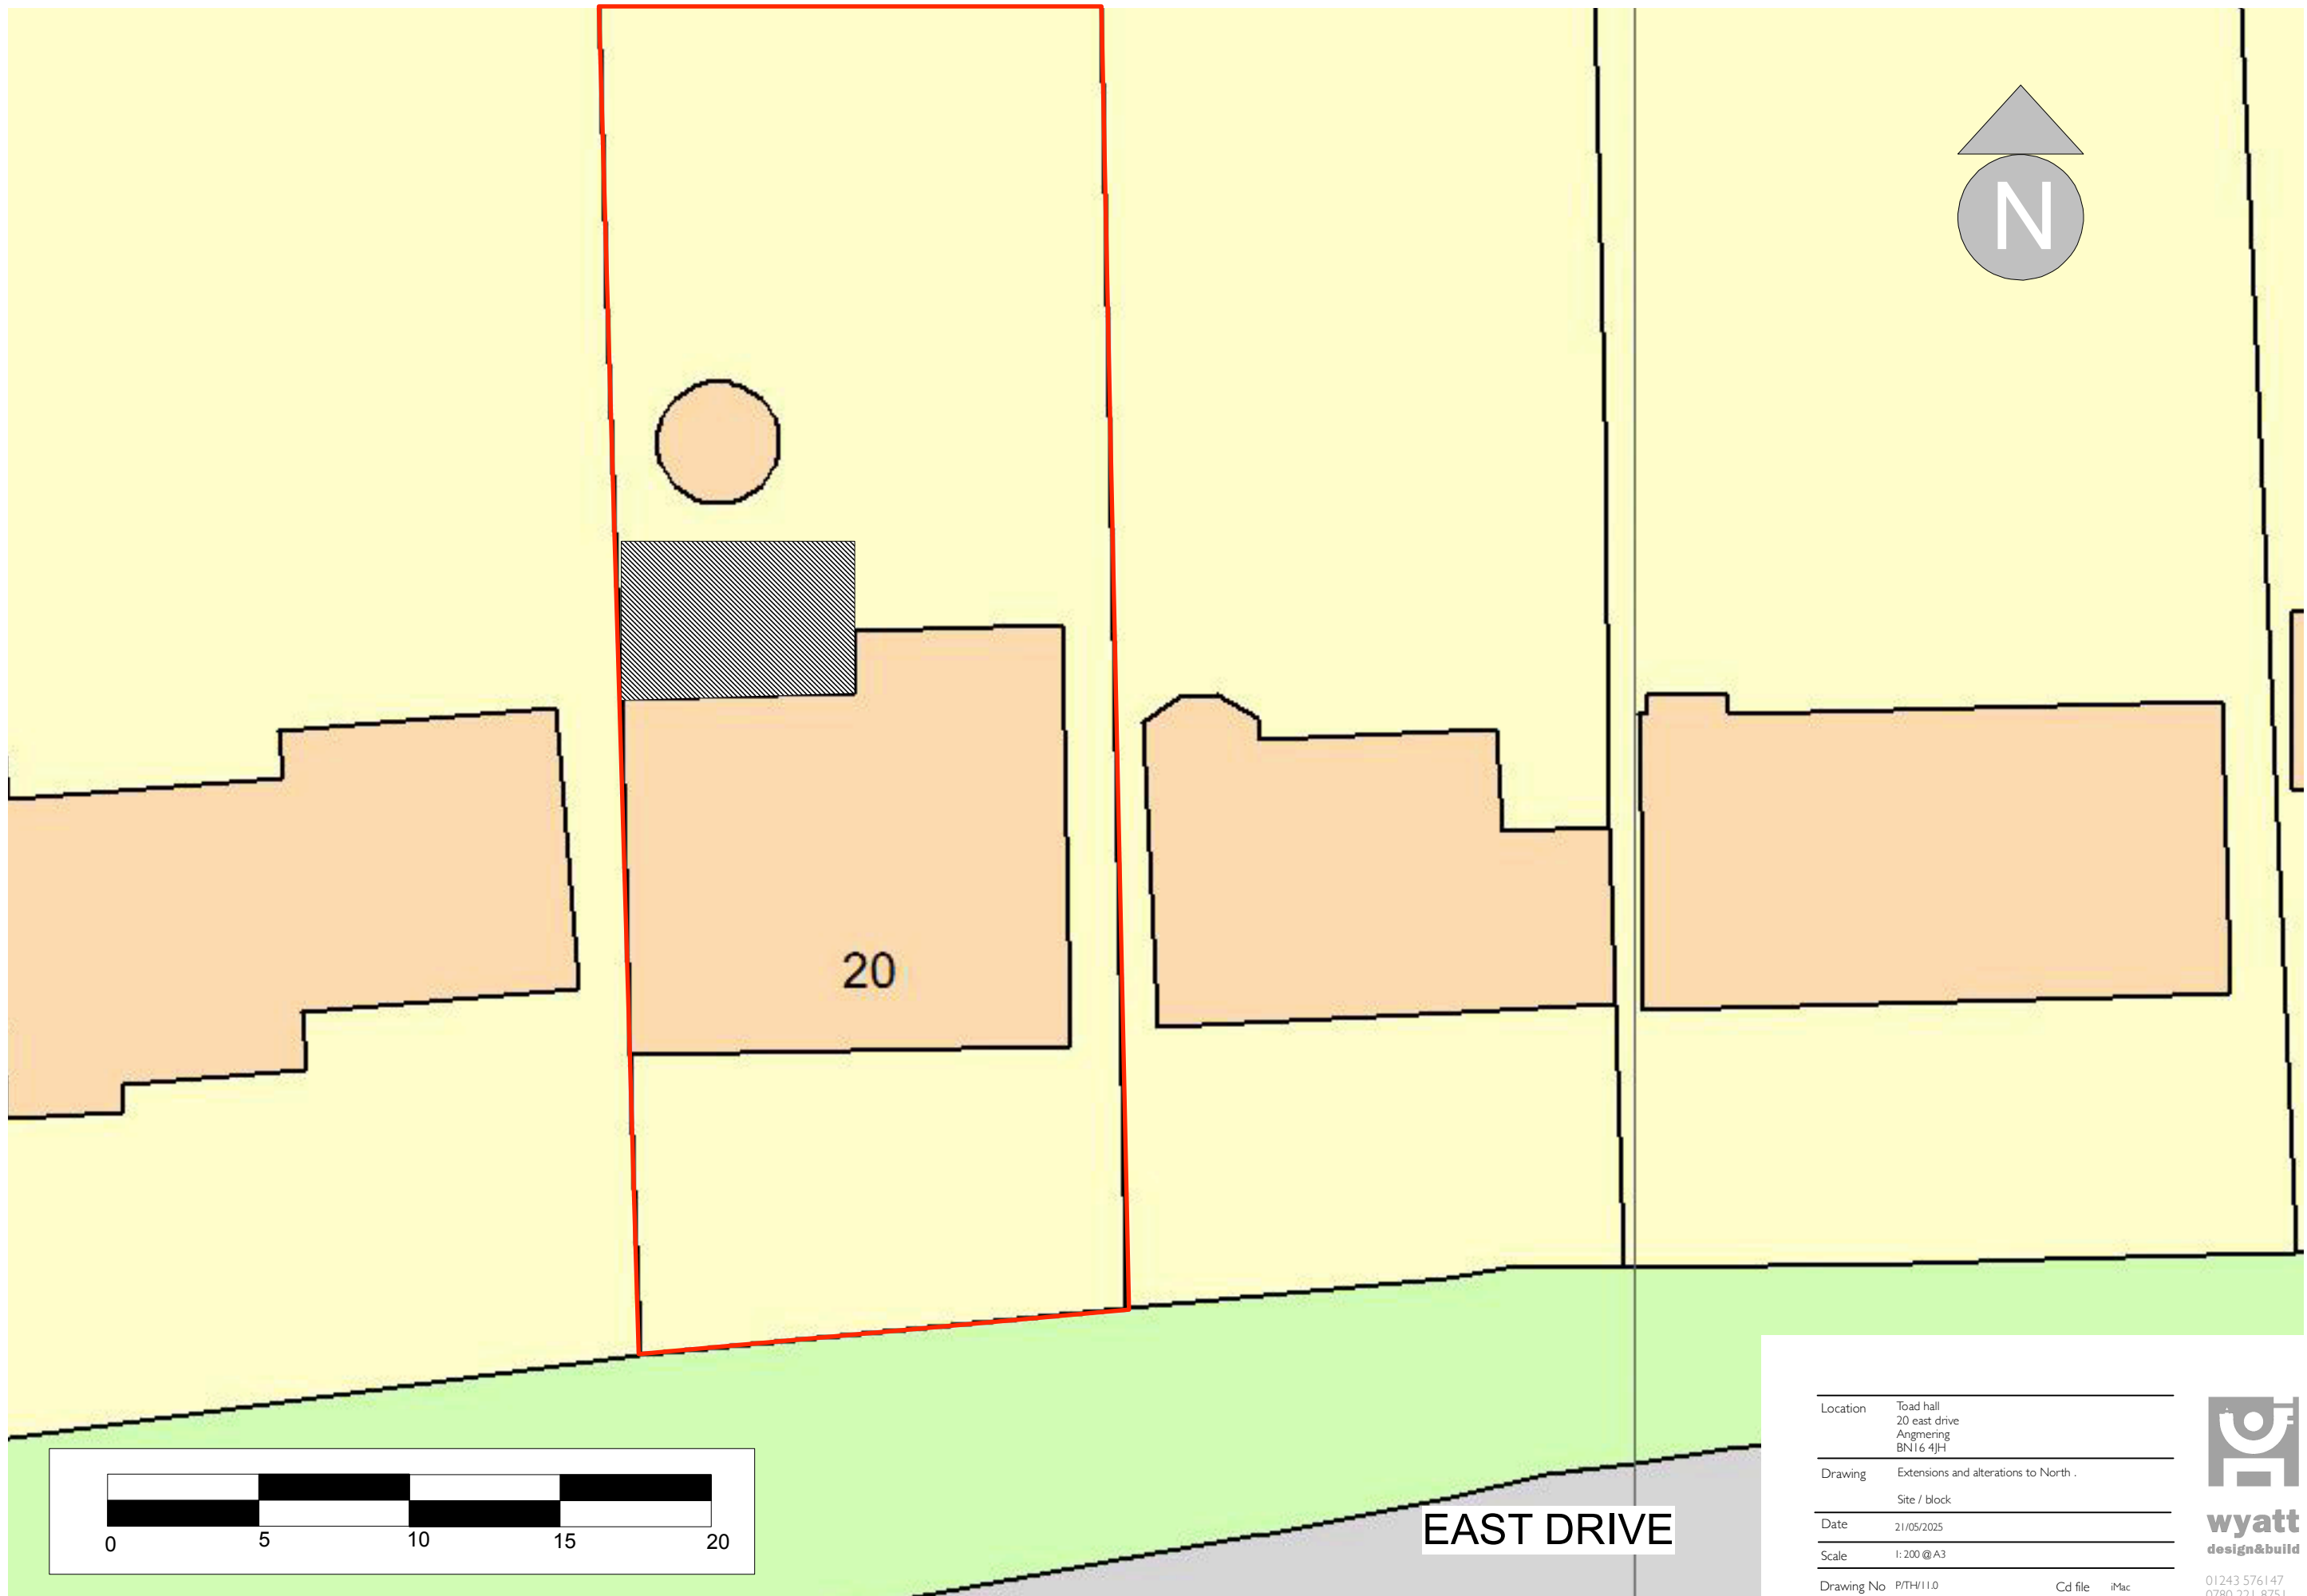

Location	Toad hall 20 east drive Angmering BN16 4JH
Drawing	Extensions and alterations to North . Site / block
Date	21/05/2025
Scale	1:200 @ A3
Drawing No	P/TH/11.0
	Cd file iMac



wyatt
design&build

01243 576147
0780 221 8751