



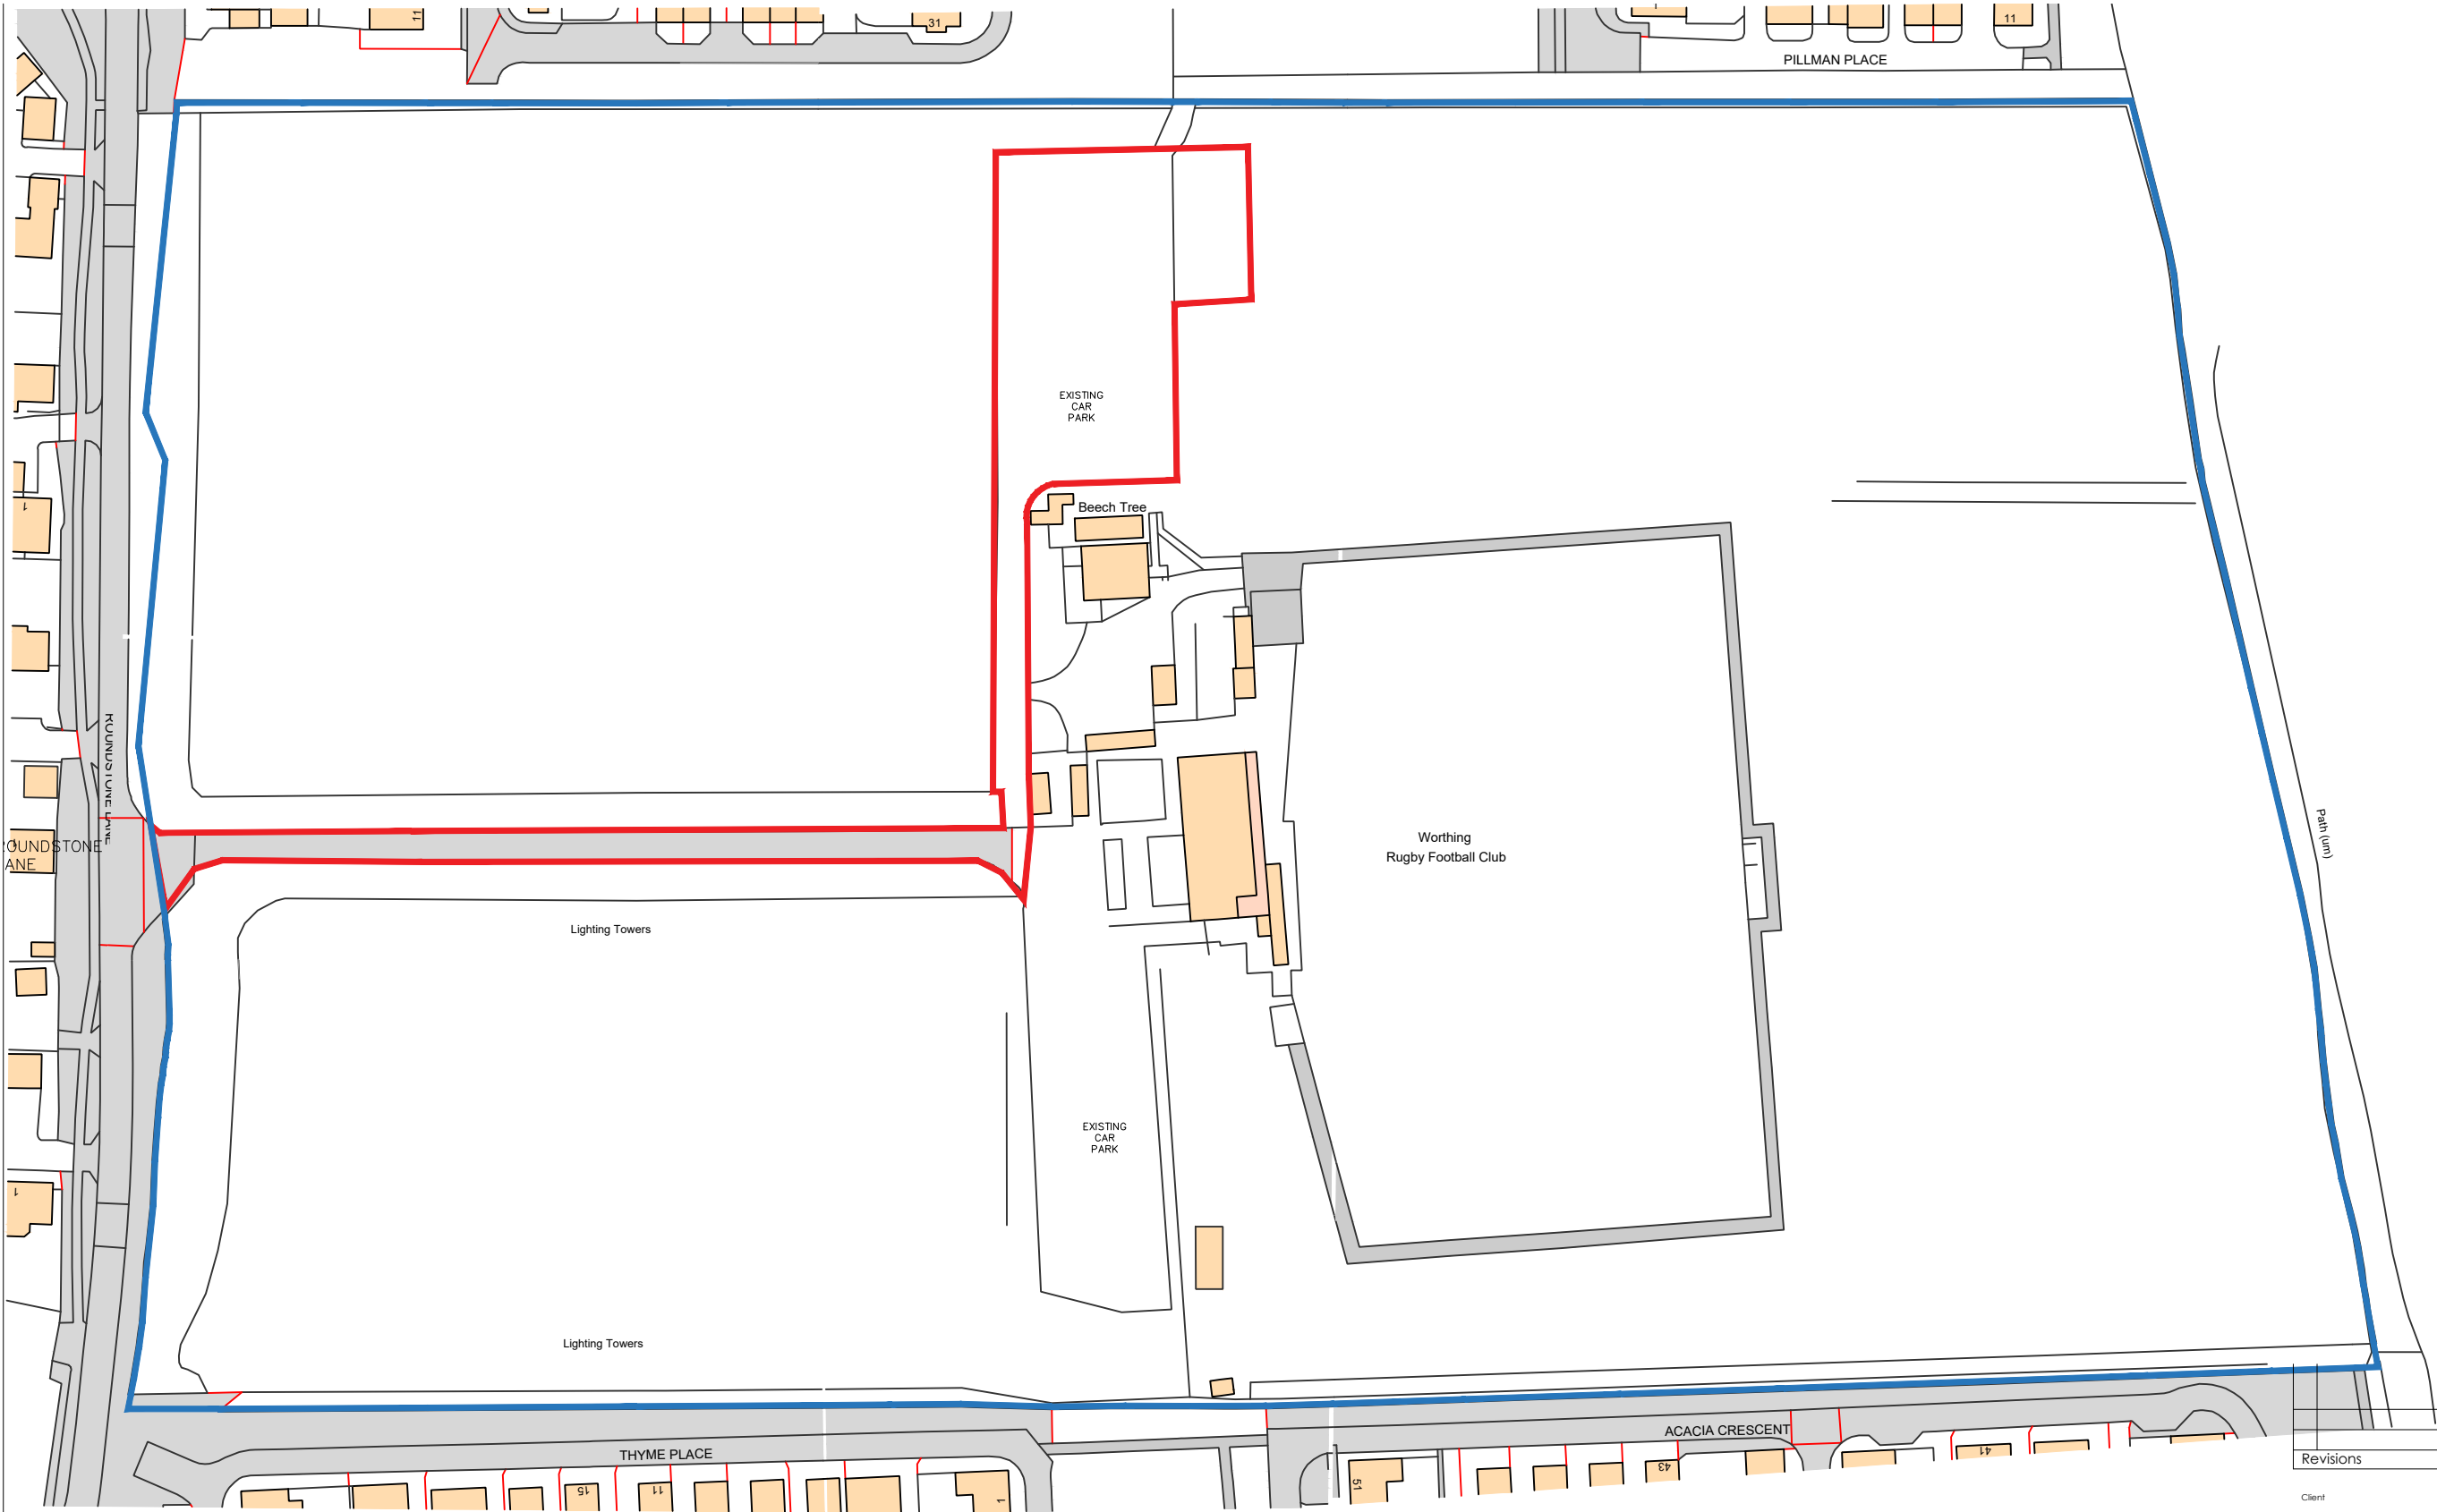

Revisions	Date	Drawn	Chk'd
-----------	------	-------	-------

Client

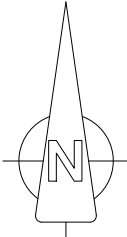

Project
The Rugby Park
Roundstone Lane, Angmering
Littlehampton BN16 4AX

Drawing Title
Location Plan



FACTOR 9 DESIGN
Unit 536 Linen Hall
162-168 Regent Street
London
W1B 5TD
Phone 02078215650
Email :
email@factor9design.co.uk

Status Planning	Rev
Scale - unless otherwise stated 1:1250 at A3	
Drawing Number 23.060 / 02	B