


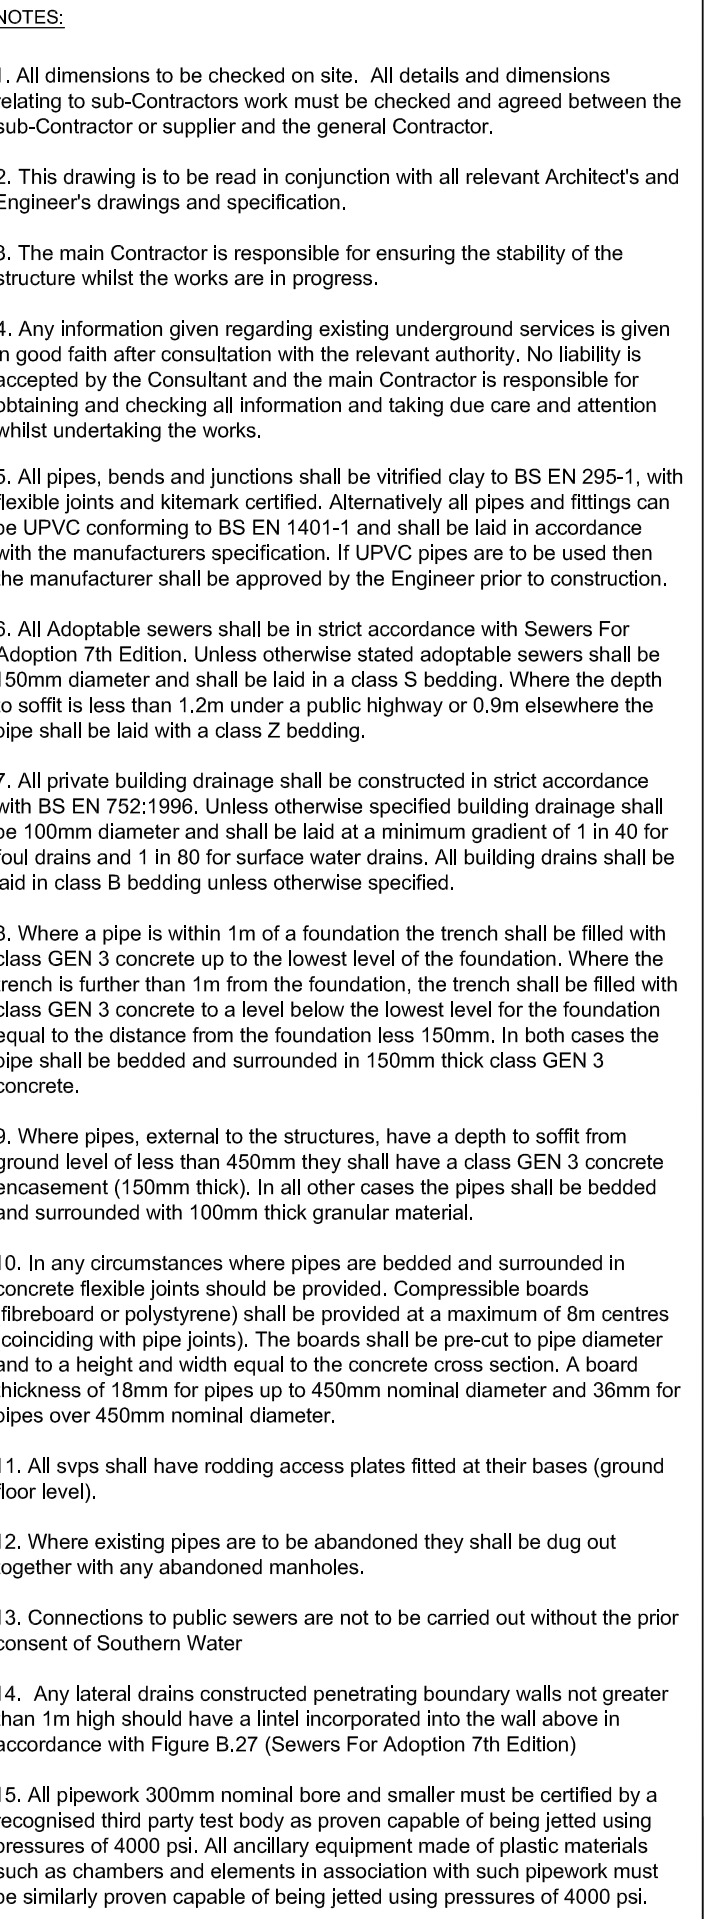

13.04.15	AJD	Updated to suit new site layout
04.02.15	AJD	Soakaway layout updated

DATE	INT	DESCRIPTION	CHK
------	-----	-------------	-----

Issue Status **FOR APPROVAL**

11 Tungsten Building
George Street
Fishersgate
Sussex
BN41 1RA
Tel: 01273 424424
Fax: 01273 424425
email: design@civil.co.uk

CLIENT	Barratt David Willson Southampton
PROJECT	Pound Nursery Roundstone Lane, Angmering

TITLE	Site Layout
	Section 104 Agreement Plan

DRAWN		DATE		PROJECT NO.	
A Davies		Dec 2014		22411	
ENGINEER		CHECKED		ORG. No. REV. 1271 B	
G Waller					
SCALE					
1:250 @ A1 1:500 @ A3					