


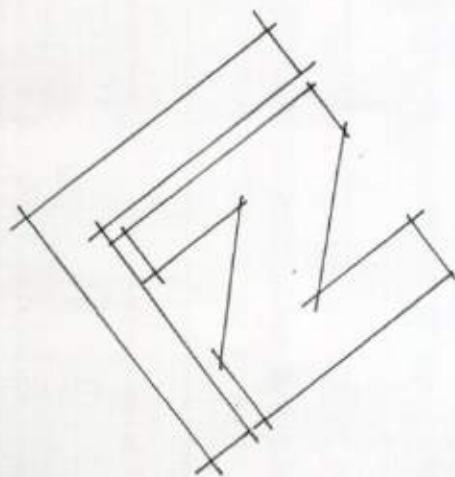

Scale 1:500

Ref: Amundment Description.


Client MR G C L I S H E R

Project COBBINS NURSERY

Drawing CONSTRUCTION

Date APR 11 Scale AS Drawn

Project no 2011/04 Drawing no 04 Rev.

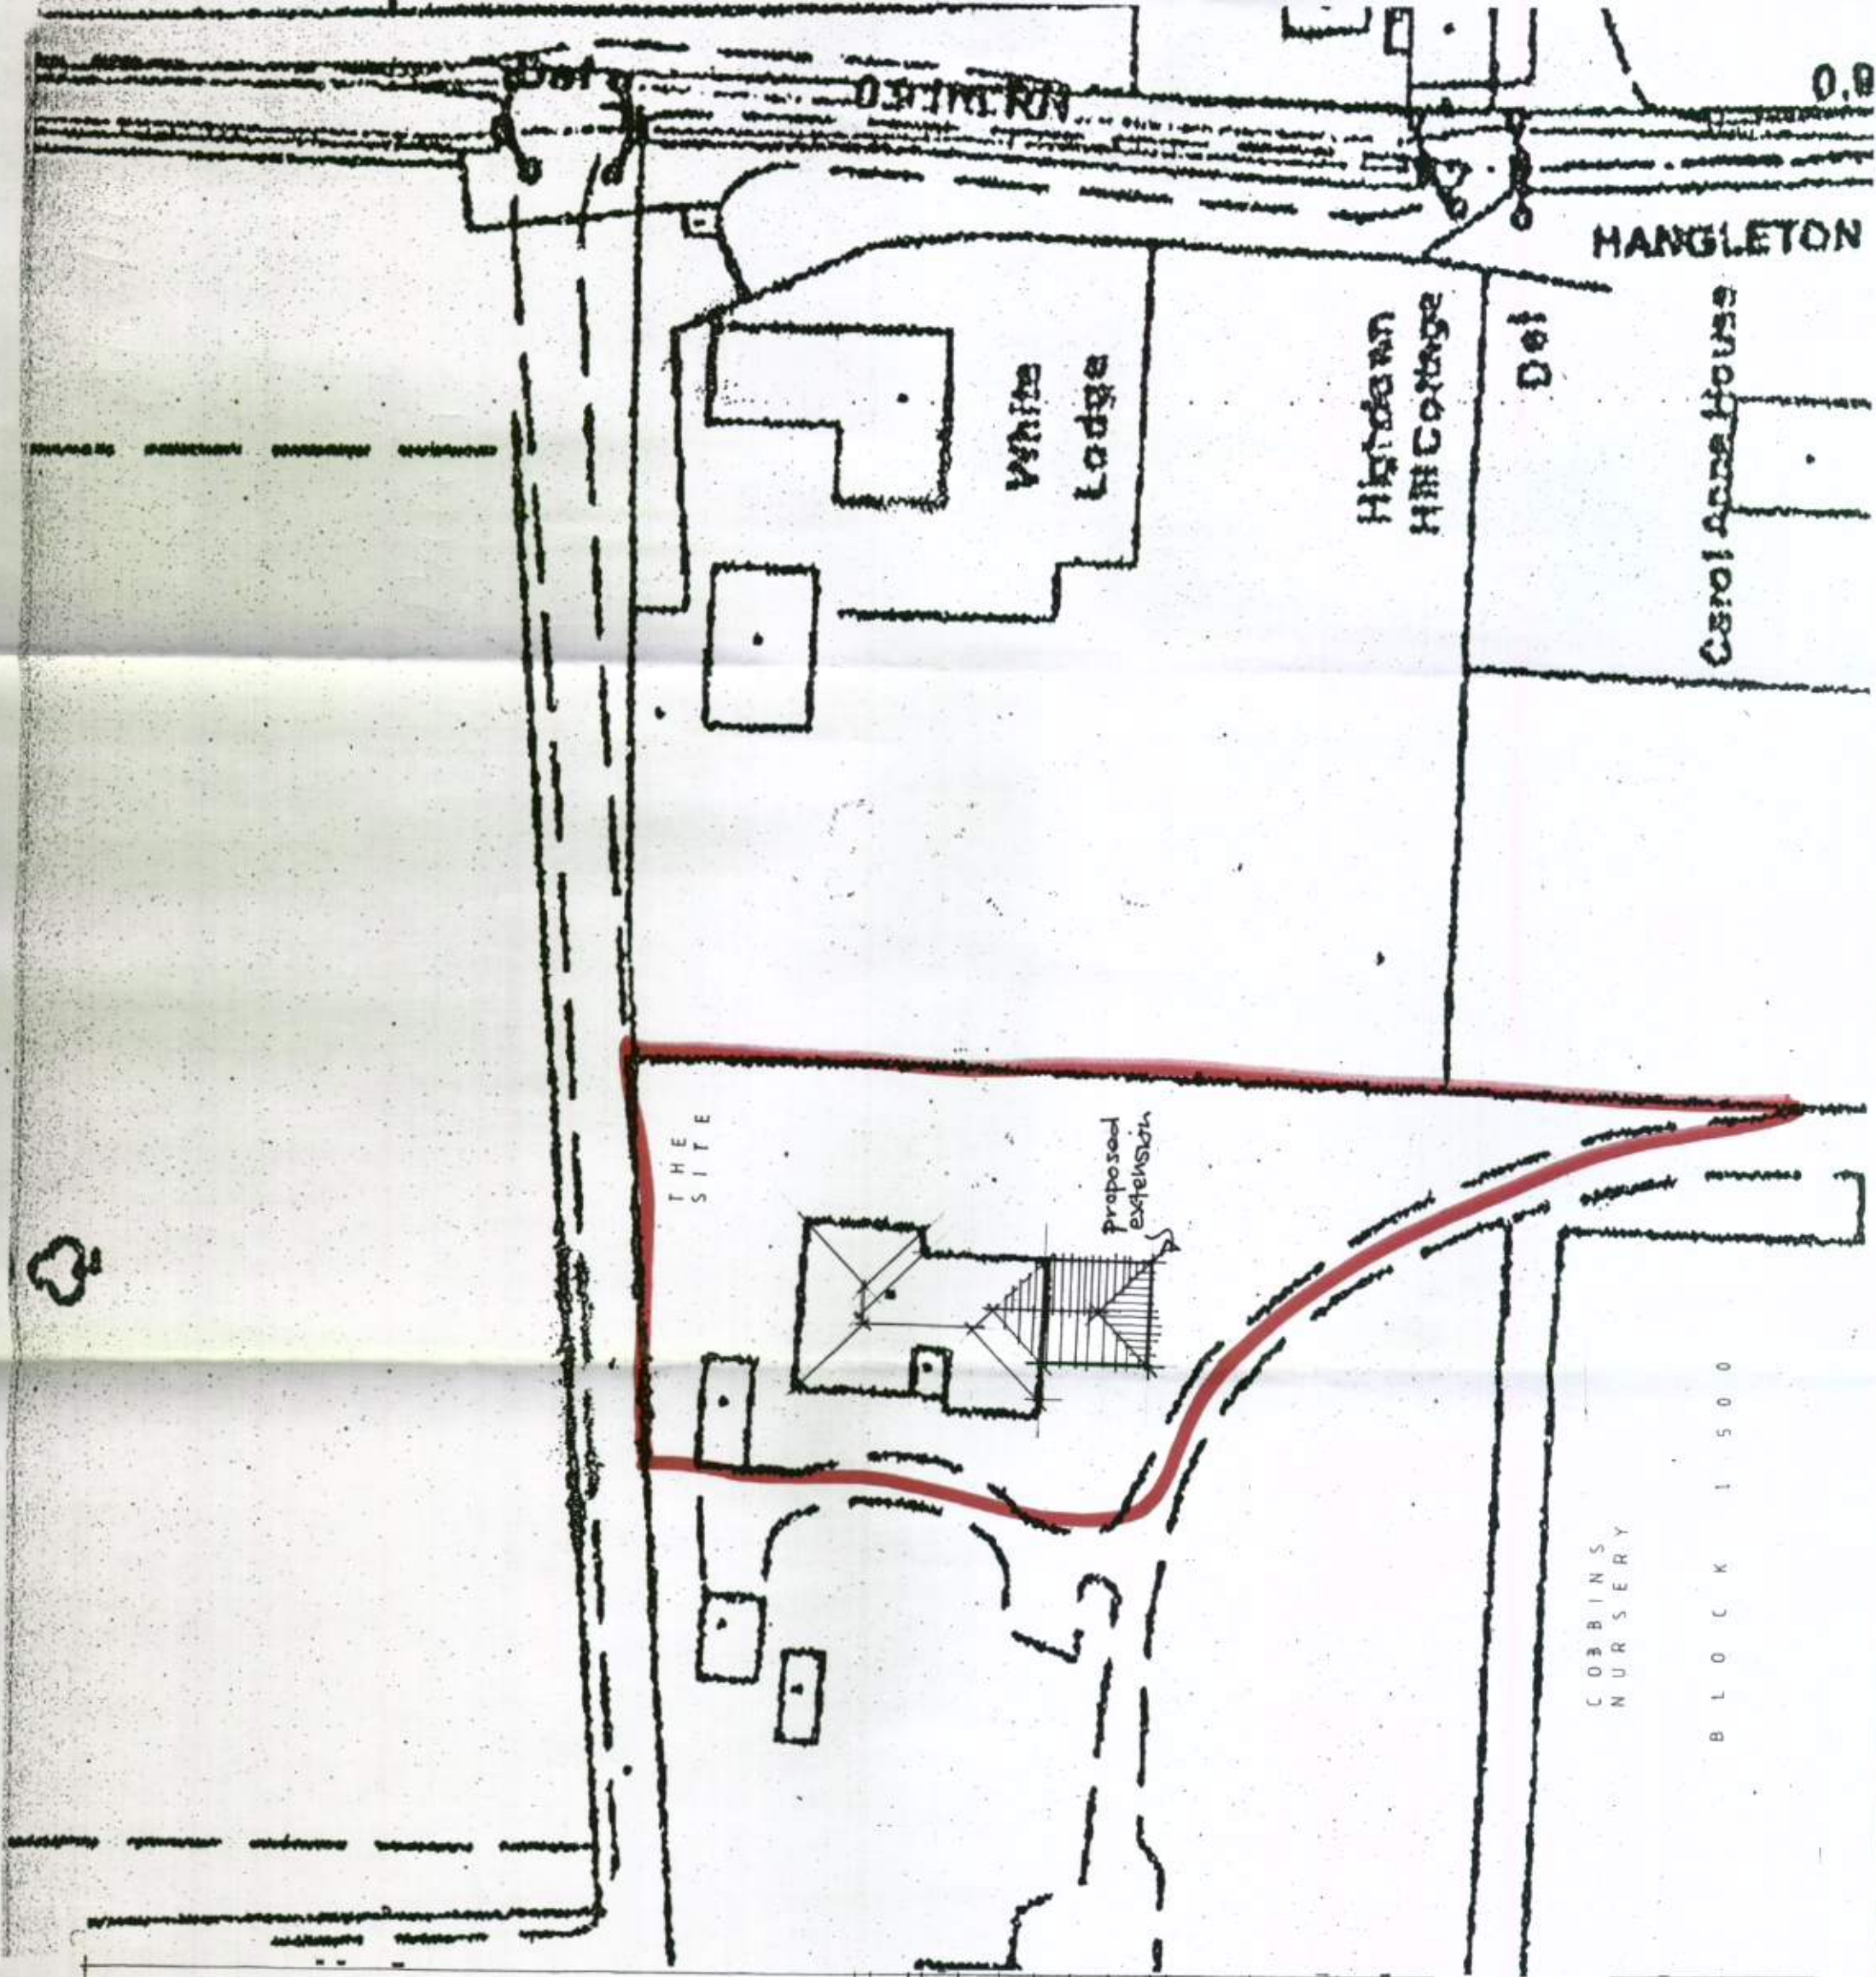

0.0

HANGLETON

Hilldown Hill Cottage

Carol Anne House

White Lodge

THE SITE

proposed extension

COBBINS NURSERY

B L O C K 1 5 0 0