
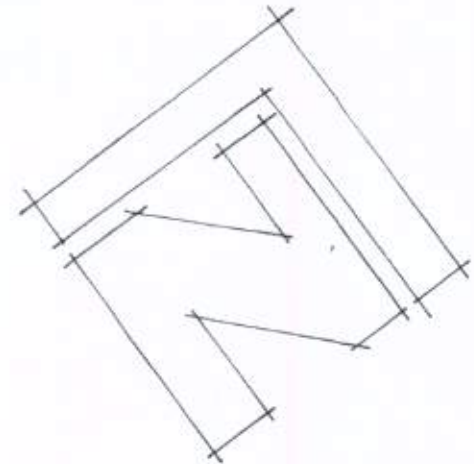


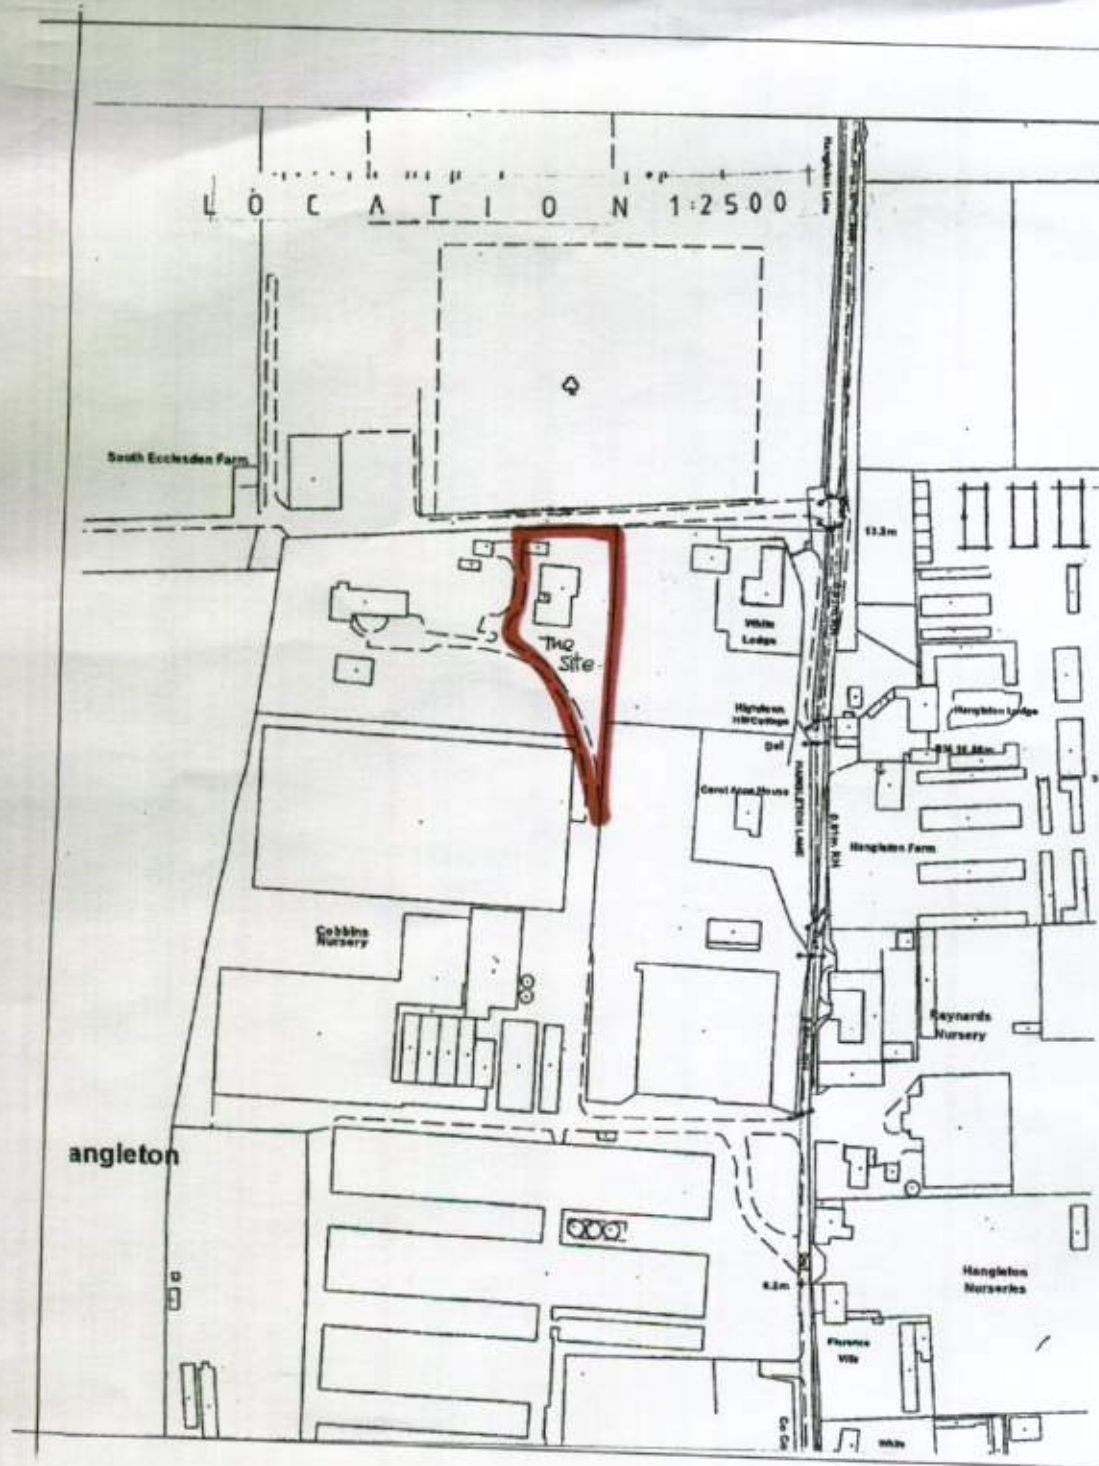

Client	MR G C L I S H E R	
Project	COBBINS NURSERY	
Drawing	P L A N N I N G	

Date MAY 11	Scale A 5	Drawn
Project no 2011/04	Drawing no 05	Rev.