




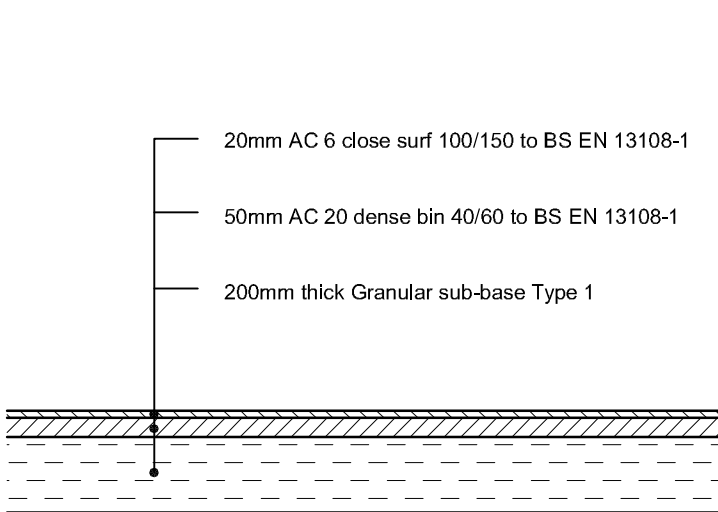


ASPHALT CONCRETE
PRIVATE DRIVE CONSTRUCTION
(Scale 1:20)

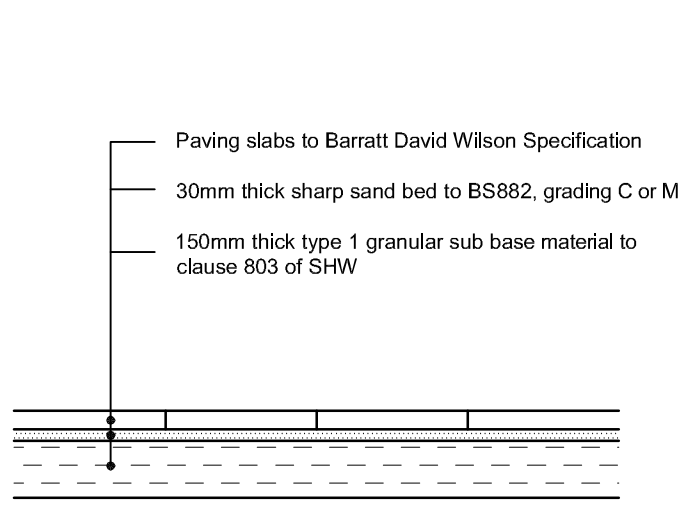


PAVING SLAB PATIO /
FOOTPATH CONSTRUCTION
(Scale 1:20)

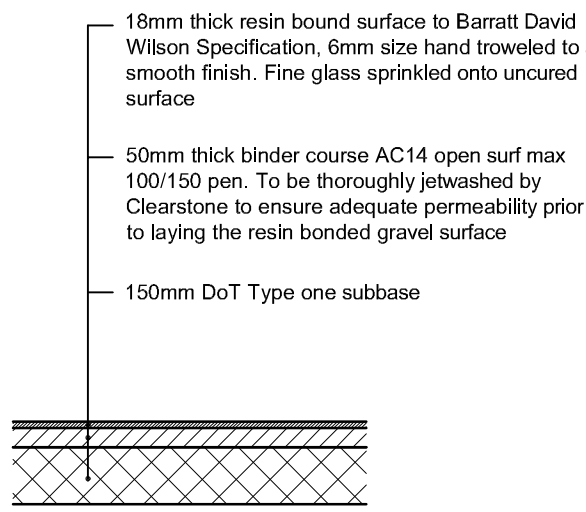


RESIN BOUND GRAVEL DETAIL
(Scale 1:20)

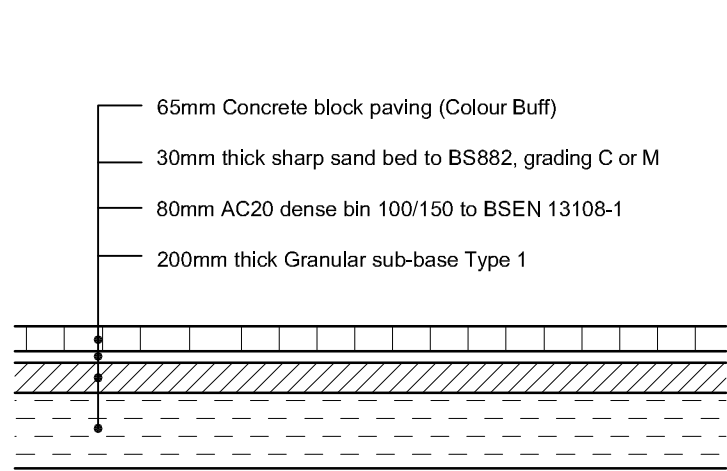


BLOCK PAVED SHARED DRIVEWAY CONSTRUCTION
(Scale 1:20)

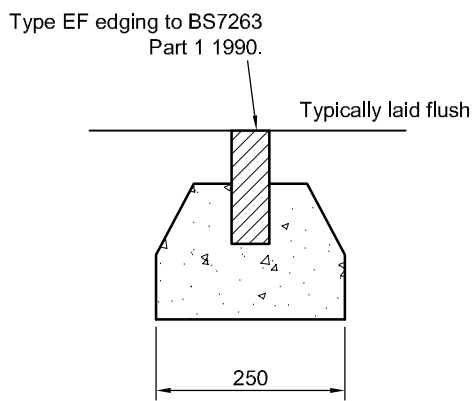

EF EDGING DETAIL
(Scale 1:10)

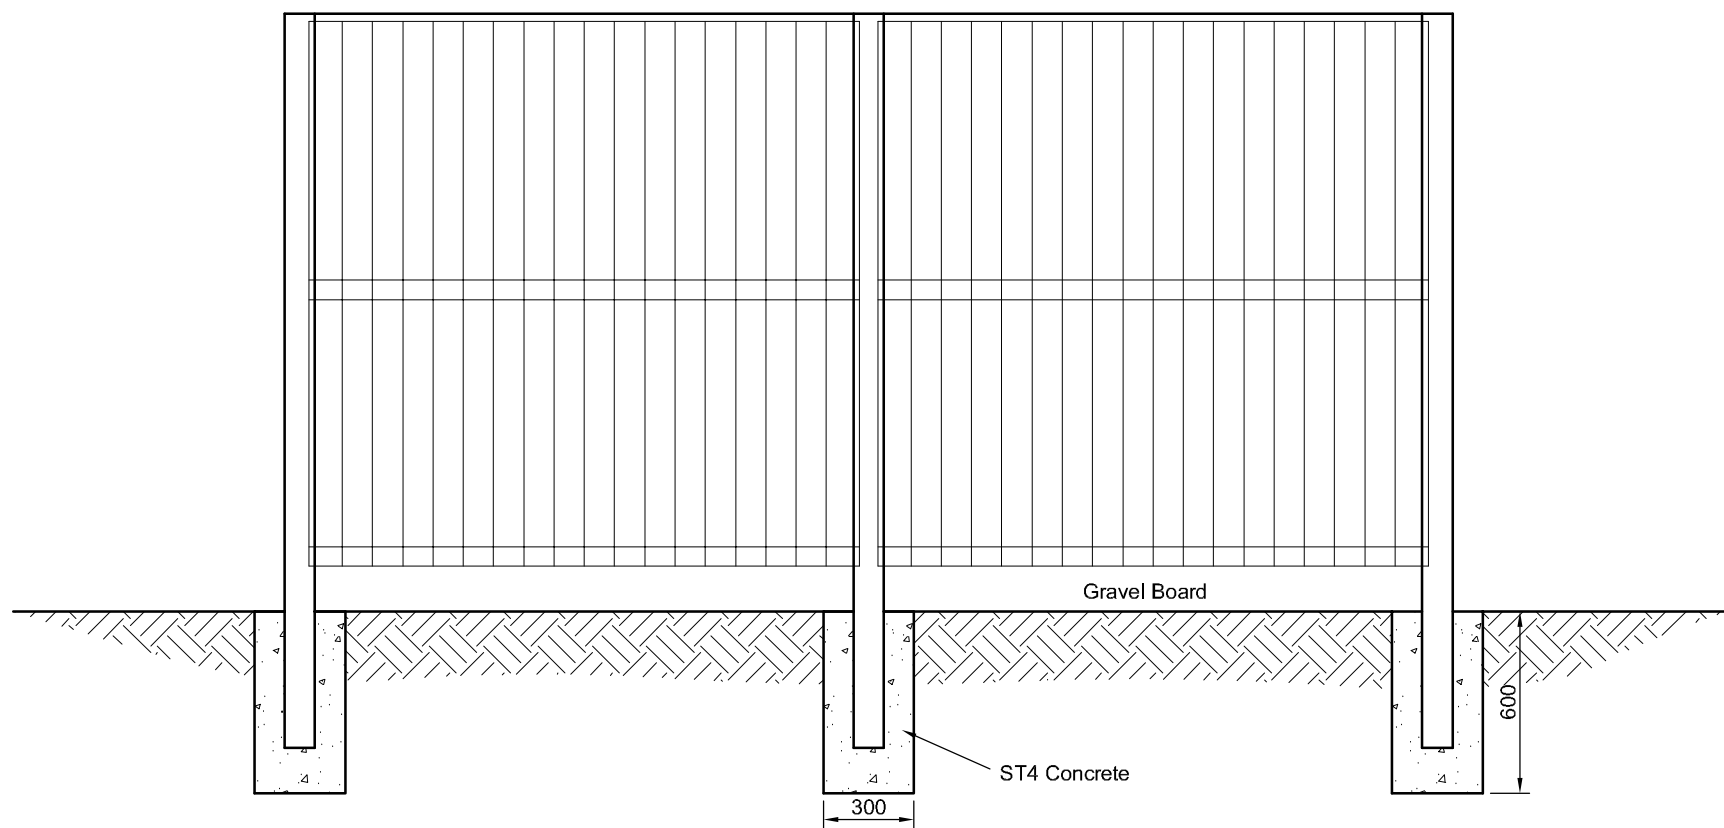

TYPICAL FENCE DETAIL
(Scale 1:25)

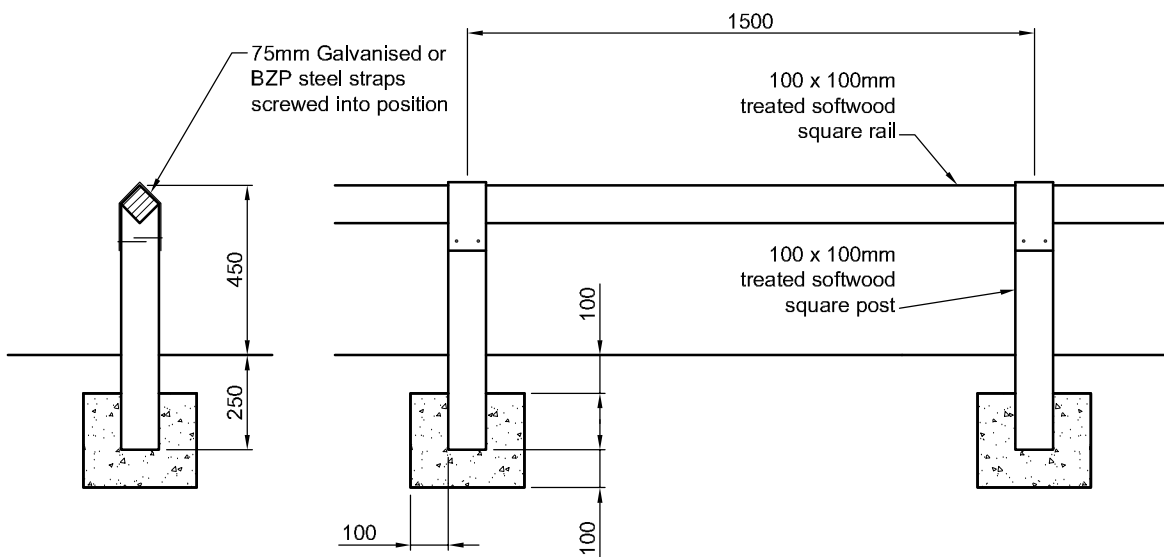

TYPICAL TIMBER KNEE RAIL DETAIL
(Scale 1:20)

- NOTES:
1. All dimensions to be checked on site. All details and dimensions relating to sub-Contractors work must be checked and agreed between the sub-Contractor or supplier and the general Contractor.
 2. This drawing is to be read in conjunction with all relevant Architects and Engineer's drawings and specification.
 3. The main Contractor is responsible for ensuring the stability of the structure whilst the works are in progress.
 4. Any information given regarding existing underground services is given in good faith after consultation with the relevant authority. No liability is accepted by the Consultant and the main Contractor is responsible for obtaining and checking all information and taking due care and attention whilst undertaking the works.

REV	DATE	BY	DESCRIPTION	CHK
A	10.12.15	AJD	Block paved shared driveway detail added	

Issue Status FOR CONSTRUCTION

11 Tungsten Building
George Street
Fishersgate
Sussex
BN41 1RA
Tel: 01273 424424
Fax:01273 424425
email: design@civil.co.uk

the

civil

e

engineering

p

practice

CLIENT		Barratt David Wilson Southampton	
PROJECT		Svanbourne Park Angmering	
TITLE		Construction Details Surface Finishes - Private	
DRAWN	DATE	PROJECT NO.	
M Pacifico	June 2014	22067	
ENGINEER	CHECKED	DWG. No.	REV
A French		503	A
SCALE	As Shown @ A1		