




REV. 01.

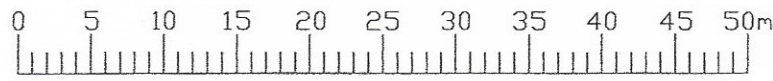

LINEAR SCALE 1:500

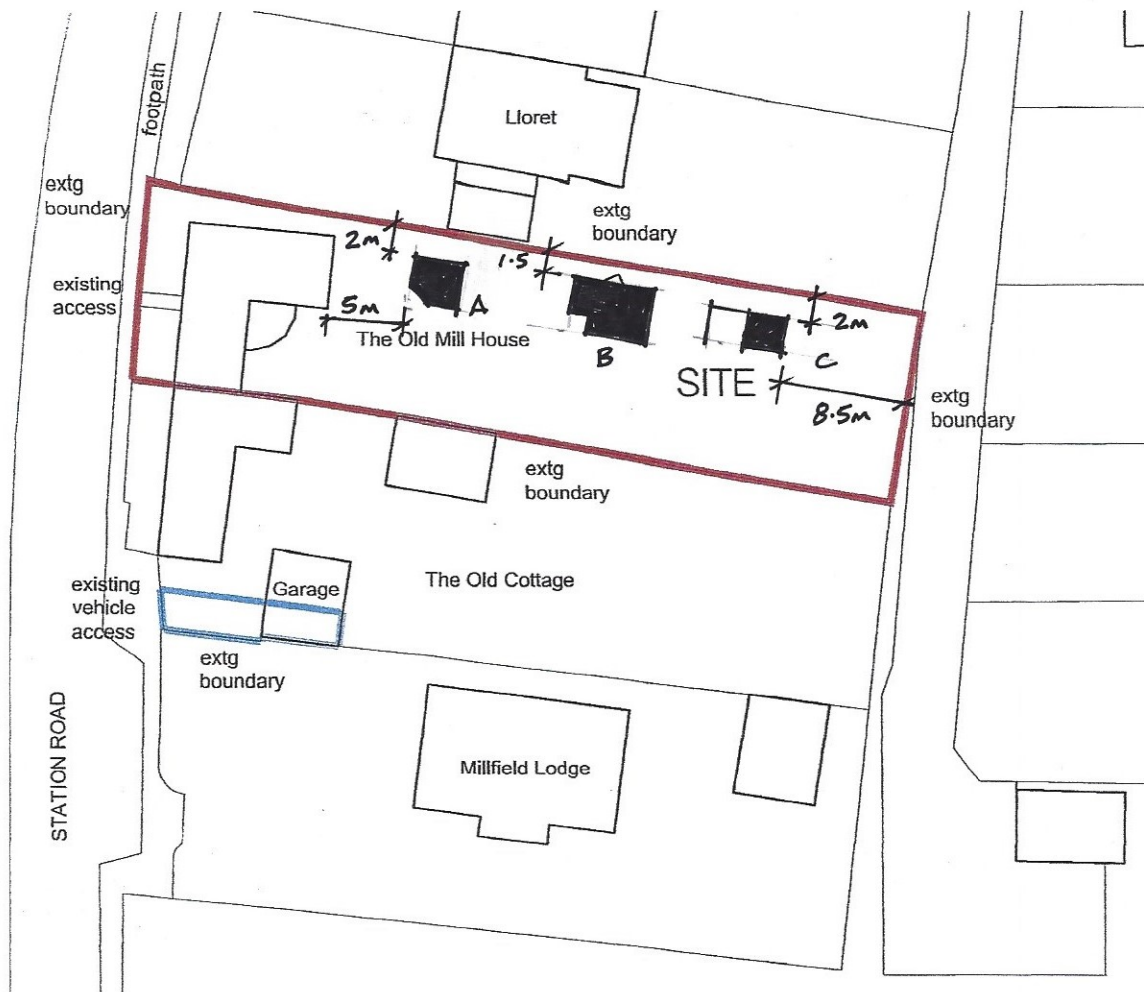

Ordnance Survey (c) Crown Copyright 2019. All rights reserved. Licence number 100022432

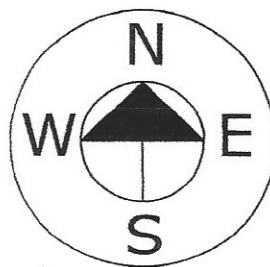

A = 3300 x 3300 x 2800 (RIDGE)

B = 4820 x 3920 x 2700 (RIDGE)

C = 4600 x 2300 x 2650 (RIDGE)

ALL EAVE HEIGHTS = MAX 2100

BLOCK PLAN 1/500

THE OLD MILL HOUSE, STATION ROAD,
ANGMERING, WEST SUSSEX. BN16 4HY.
DRAWING NO. 116.P3