
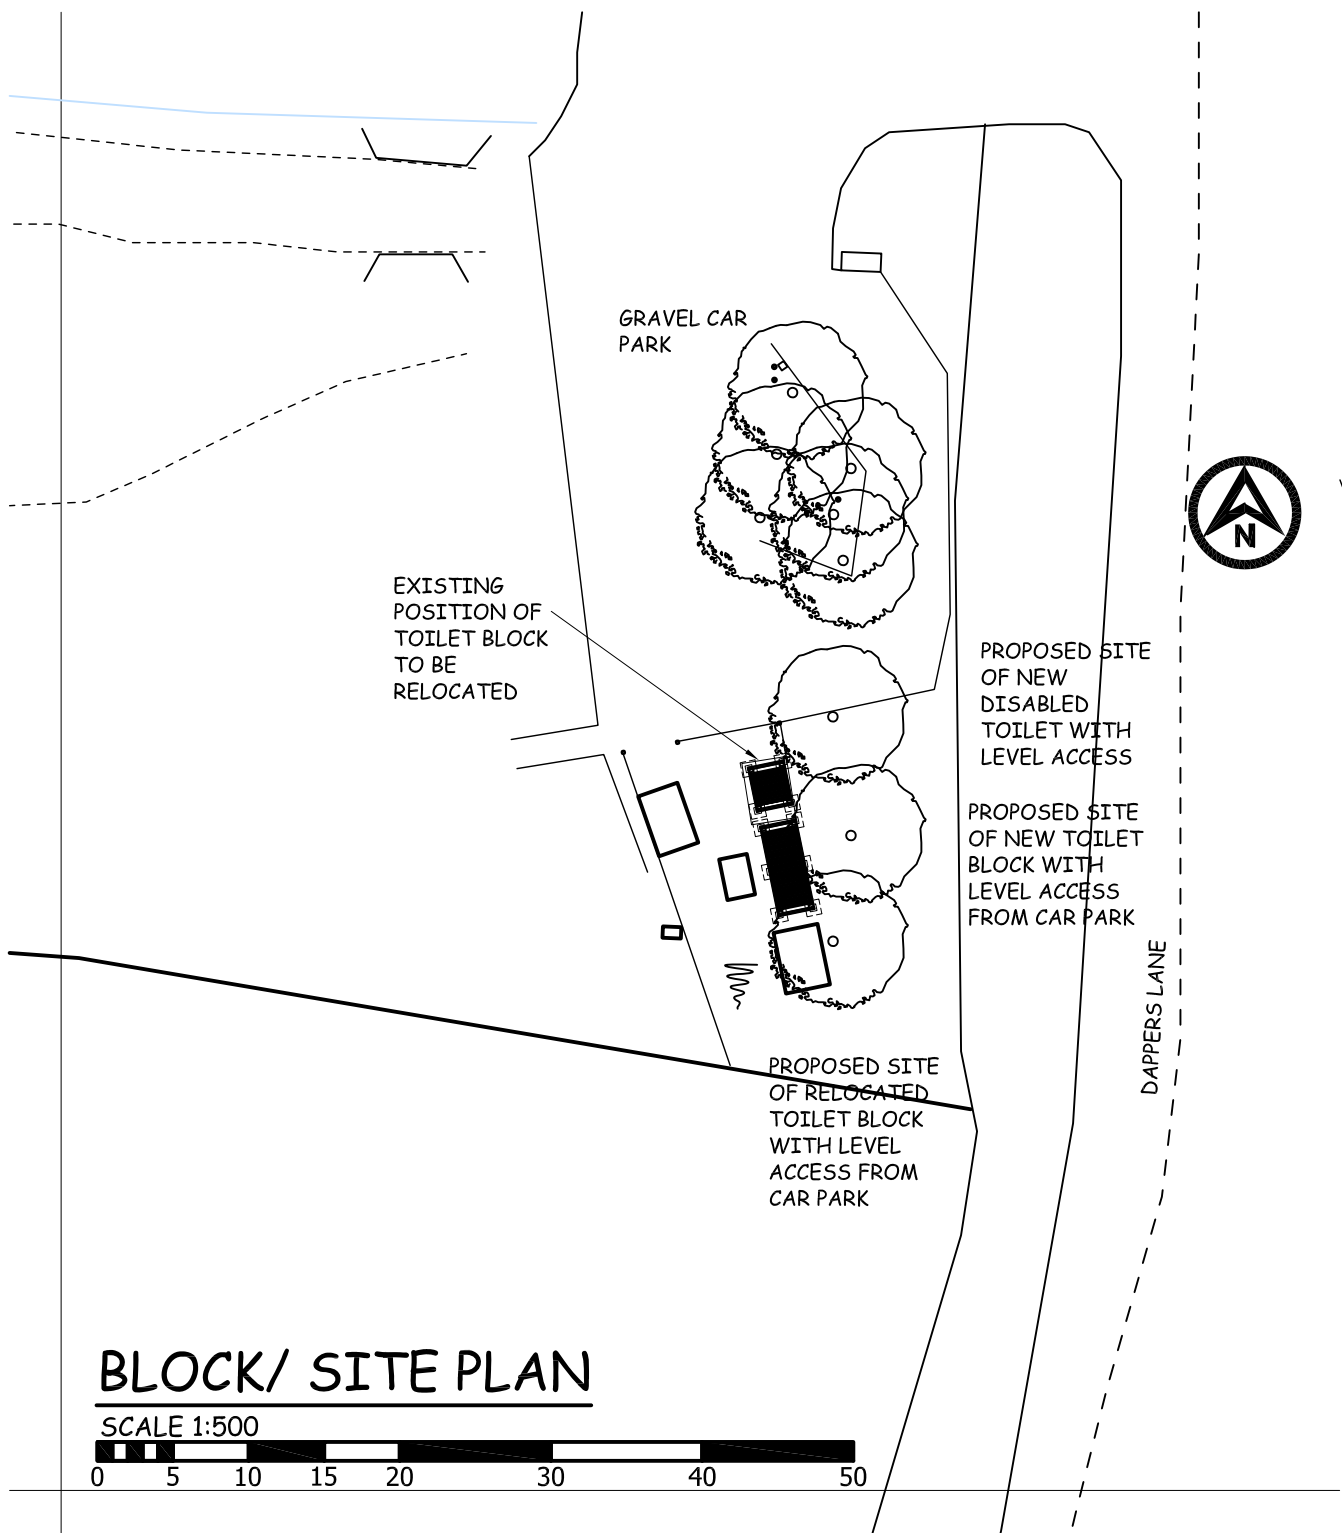


PROPOSED NEW TOILET BLOCK TO FURZEFIELD SCOUT CAMPSITE ANGMERING

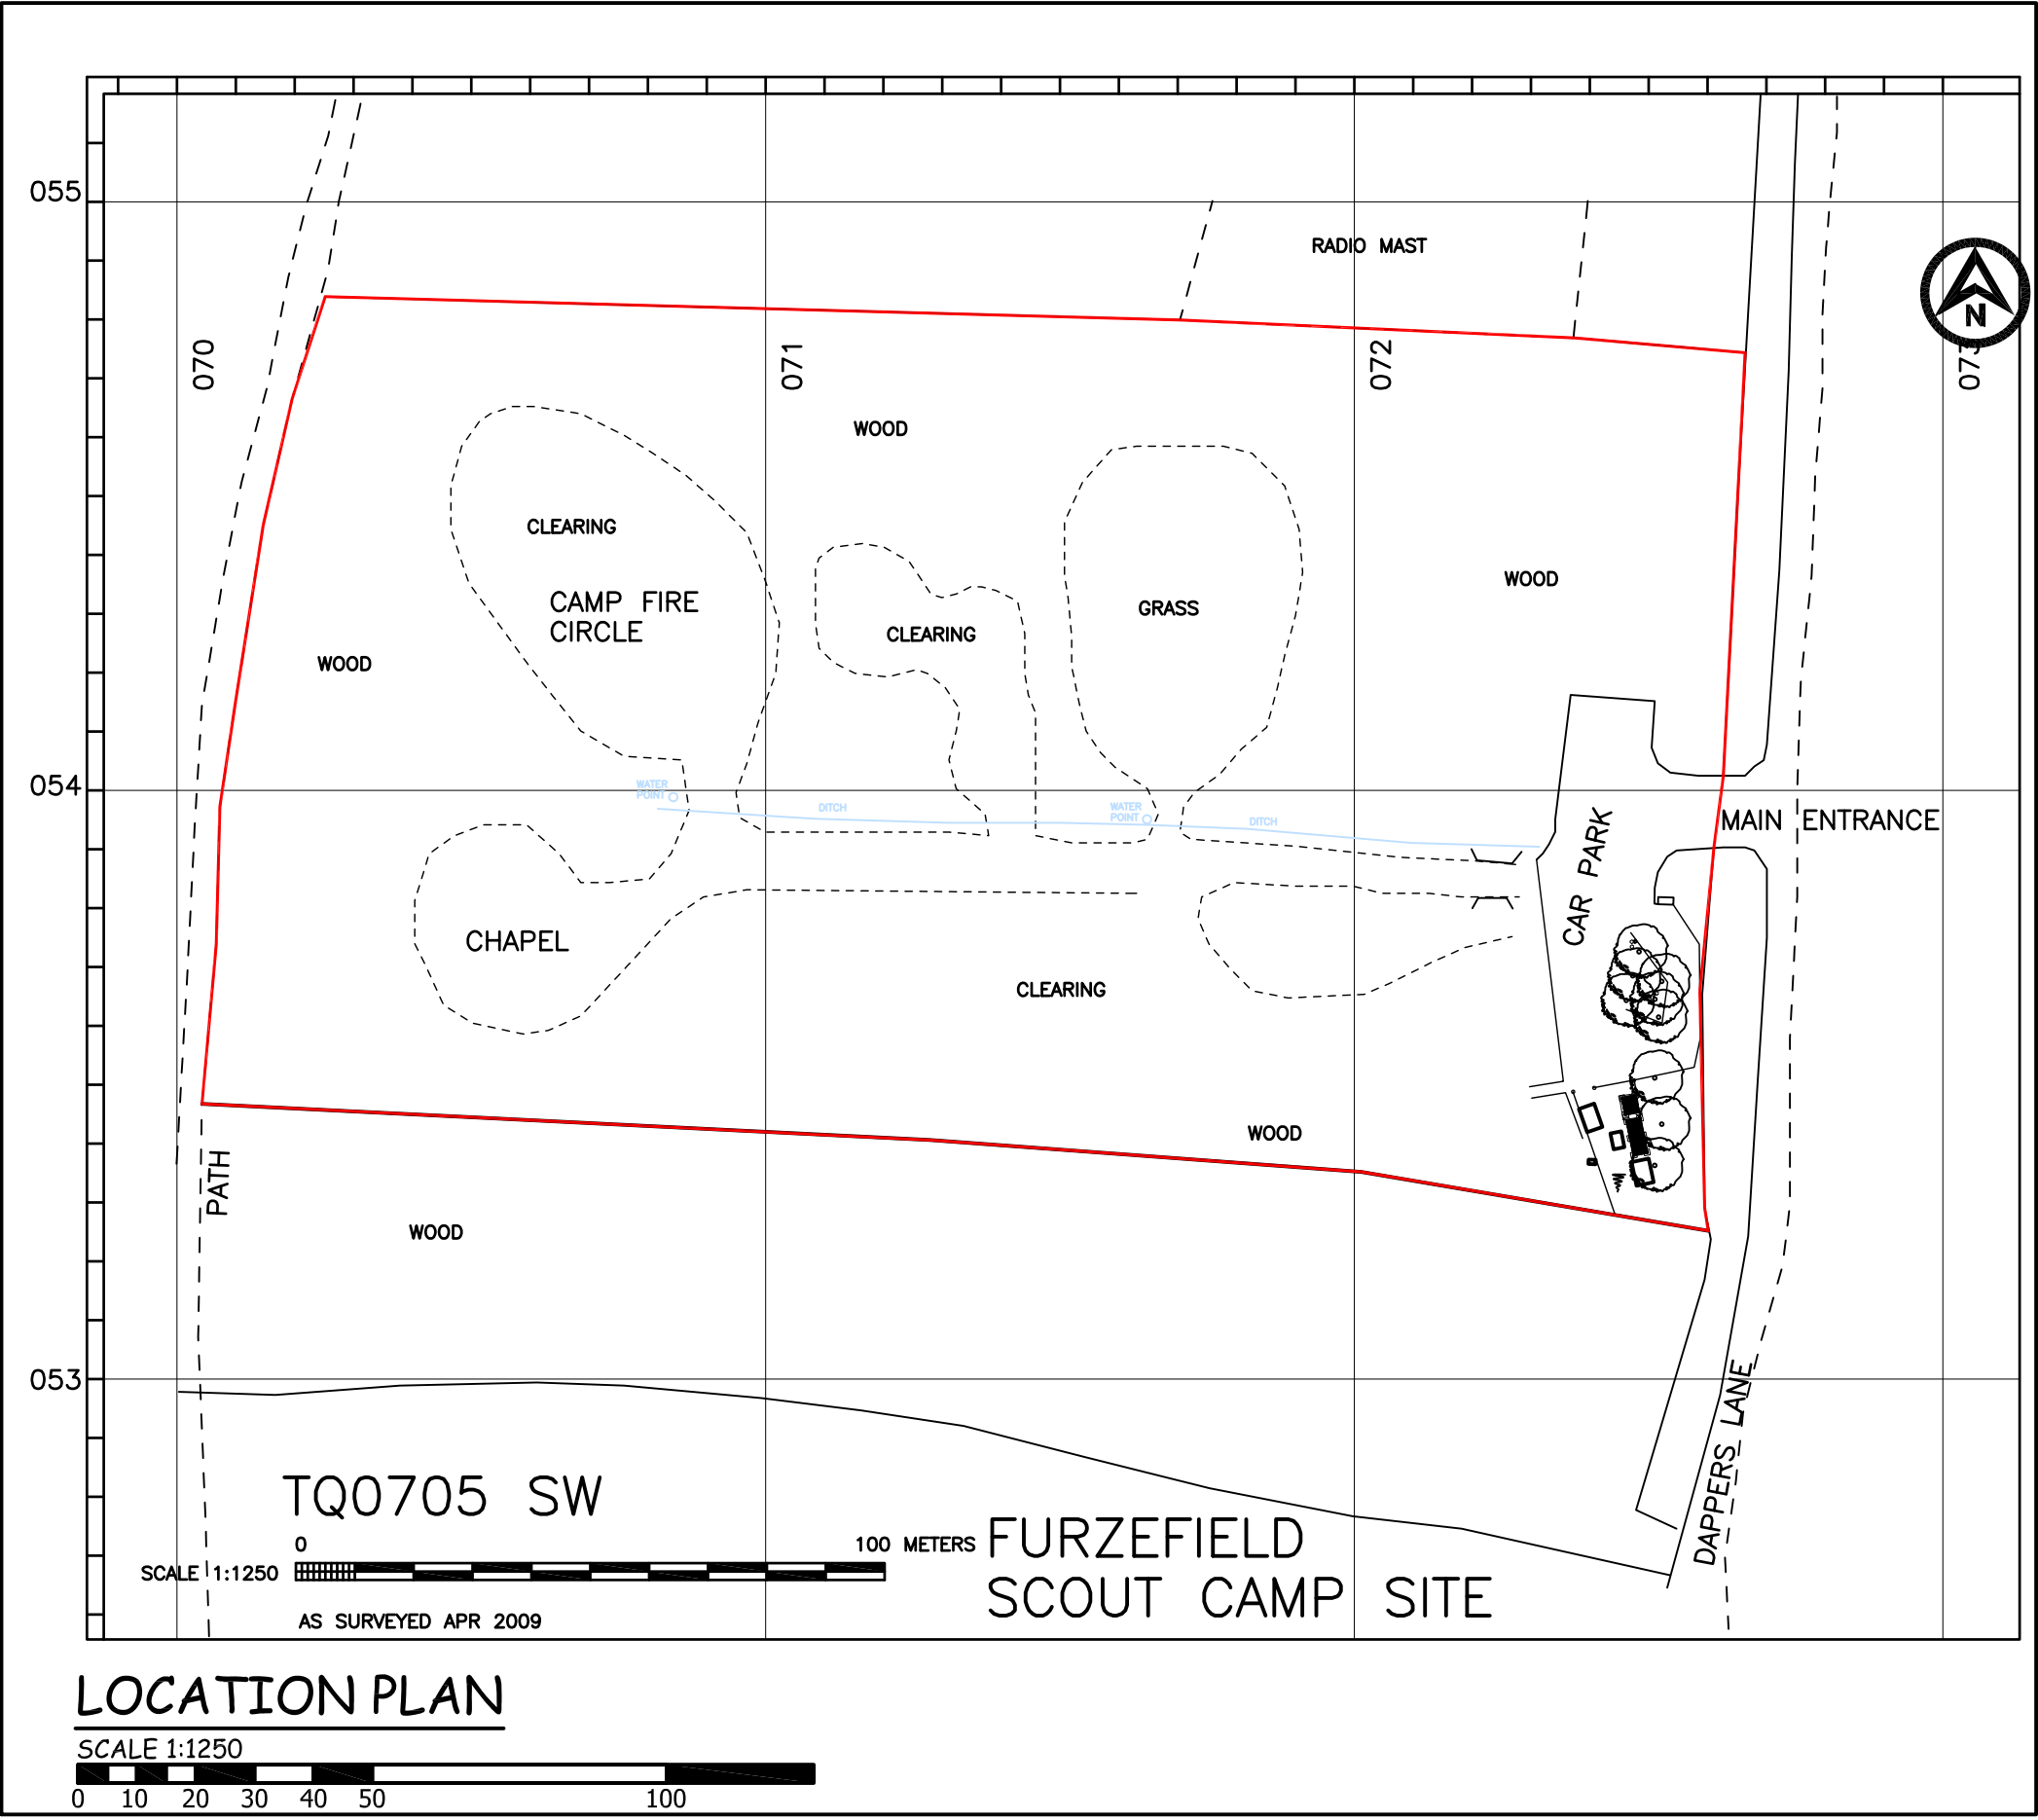

UNISEX TOILET BLOCK TO BE 20FT TOILET CABIN WITH 5 CUBICLES CTX205

DISABLED TOILET BLOCK TO BE 10FT DISABLED ACCESS TOILET CTX10D

ALL SUPPLIED BY CONTAINERS DIRECT:
WWW.SHIPPINGCONTAINERSUK.COM OR
SIMILAR APPROVED BY OTHERS

