
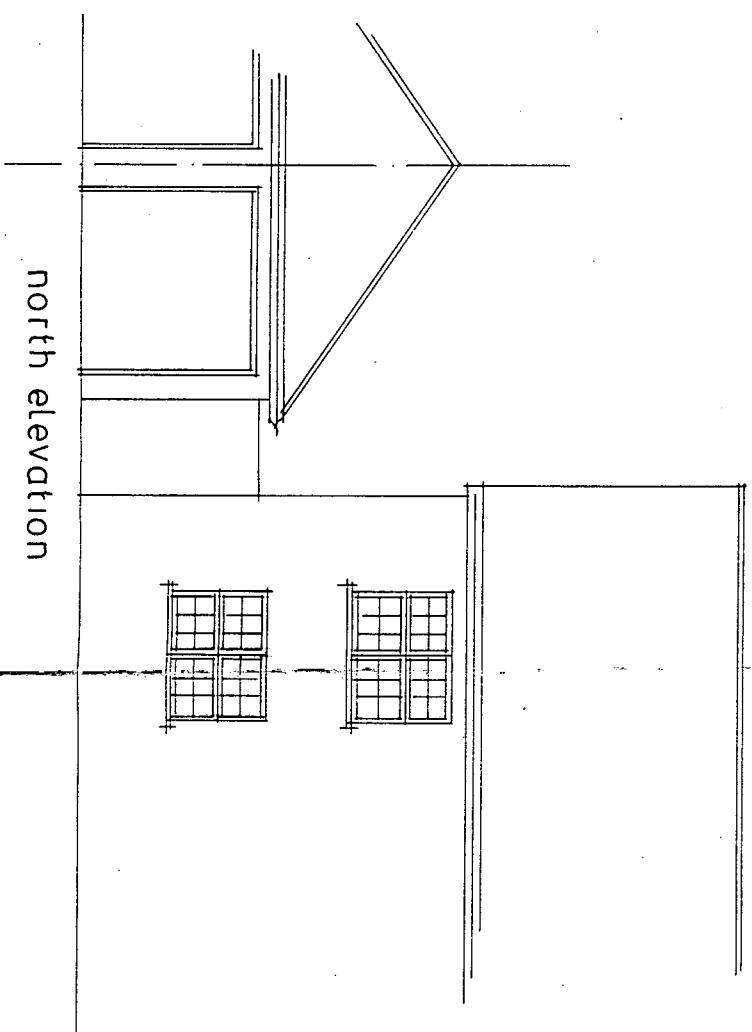
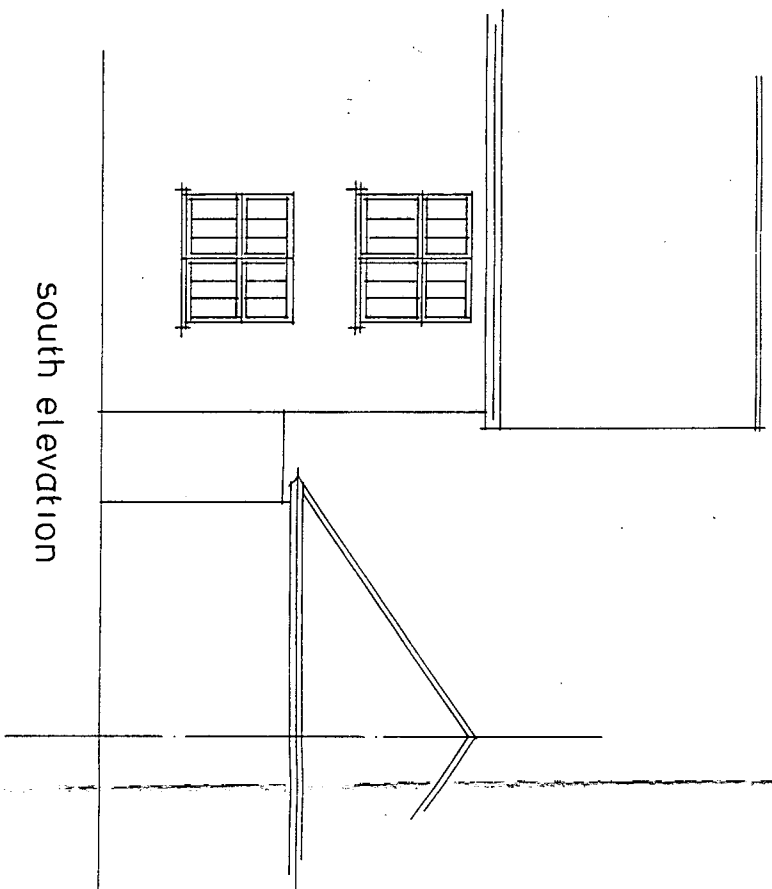


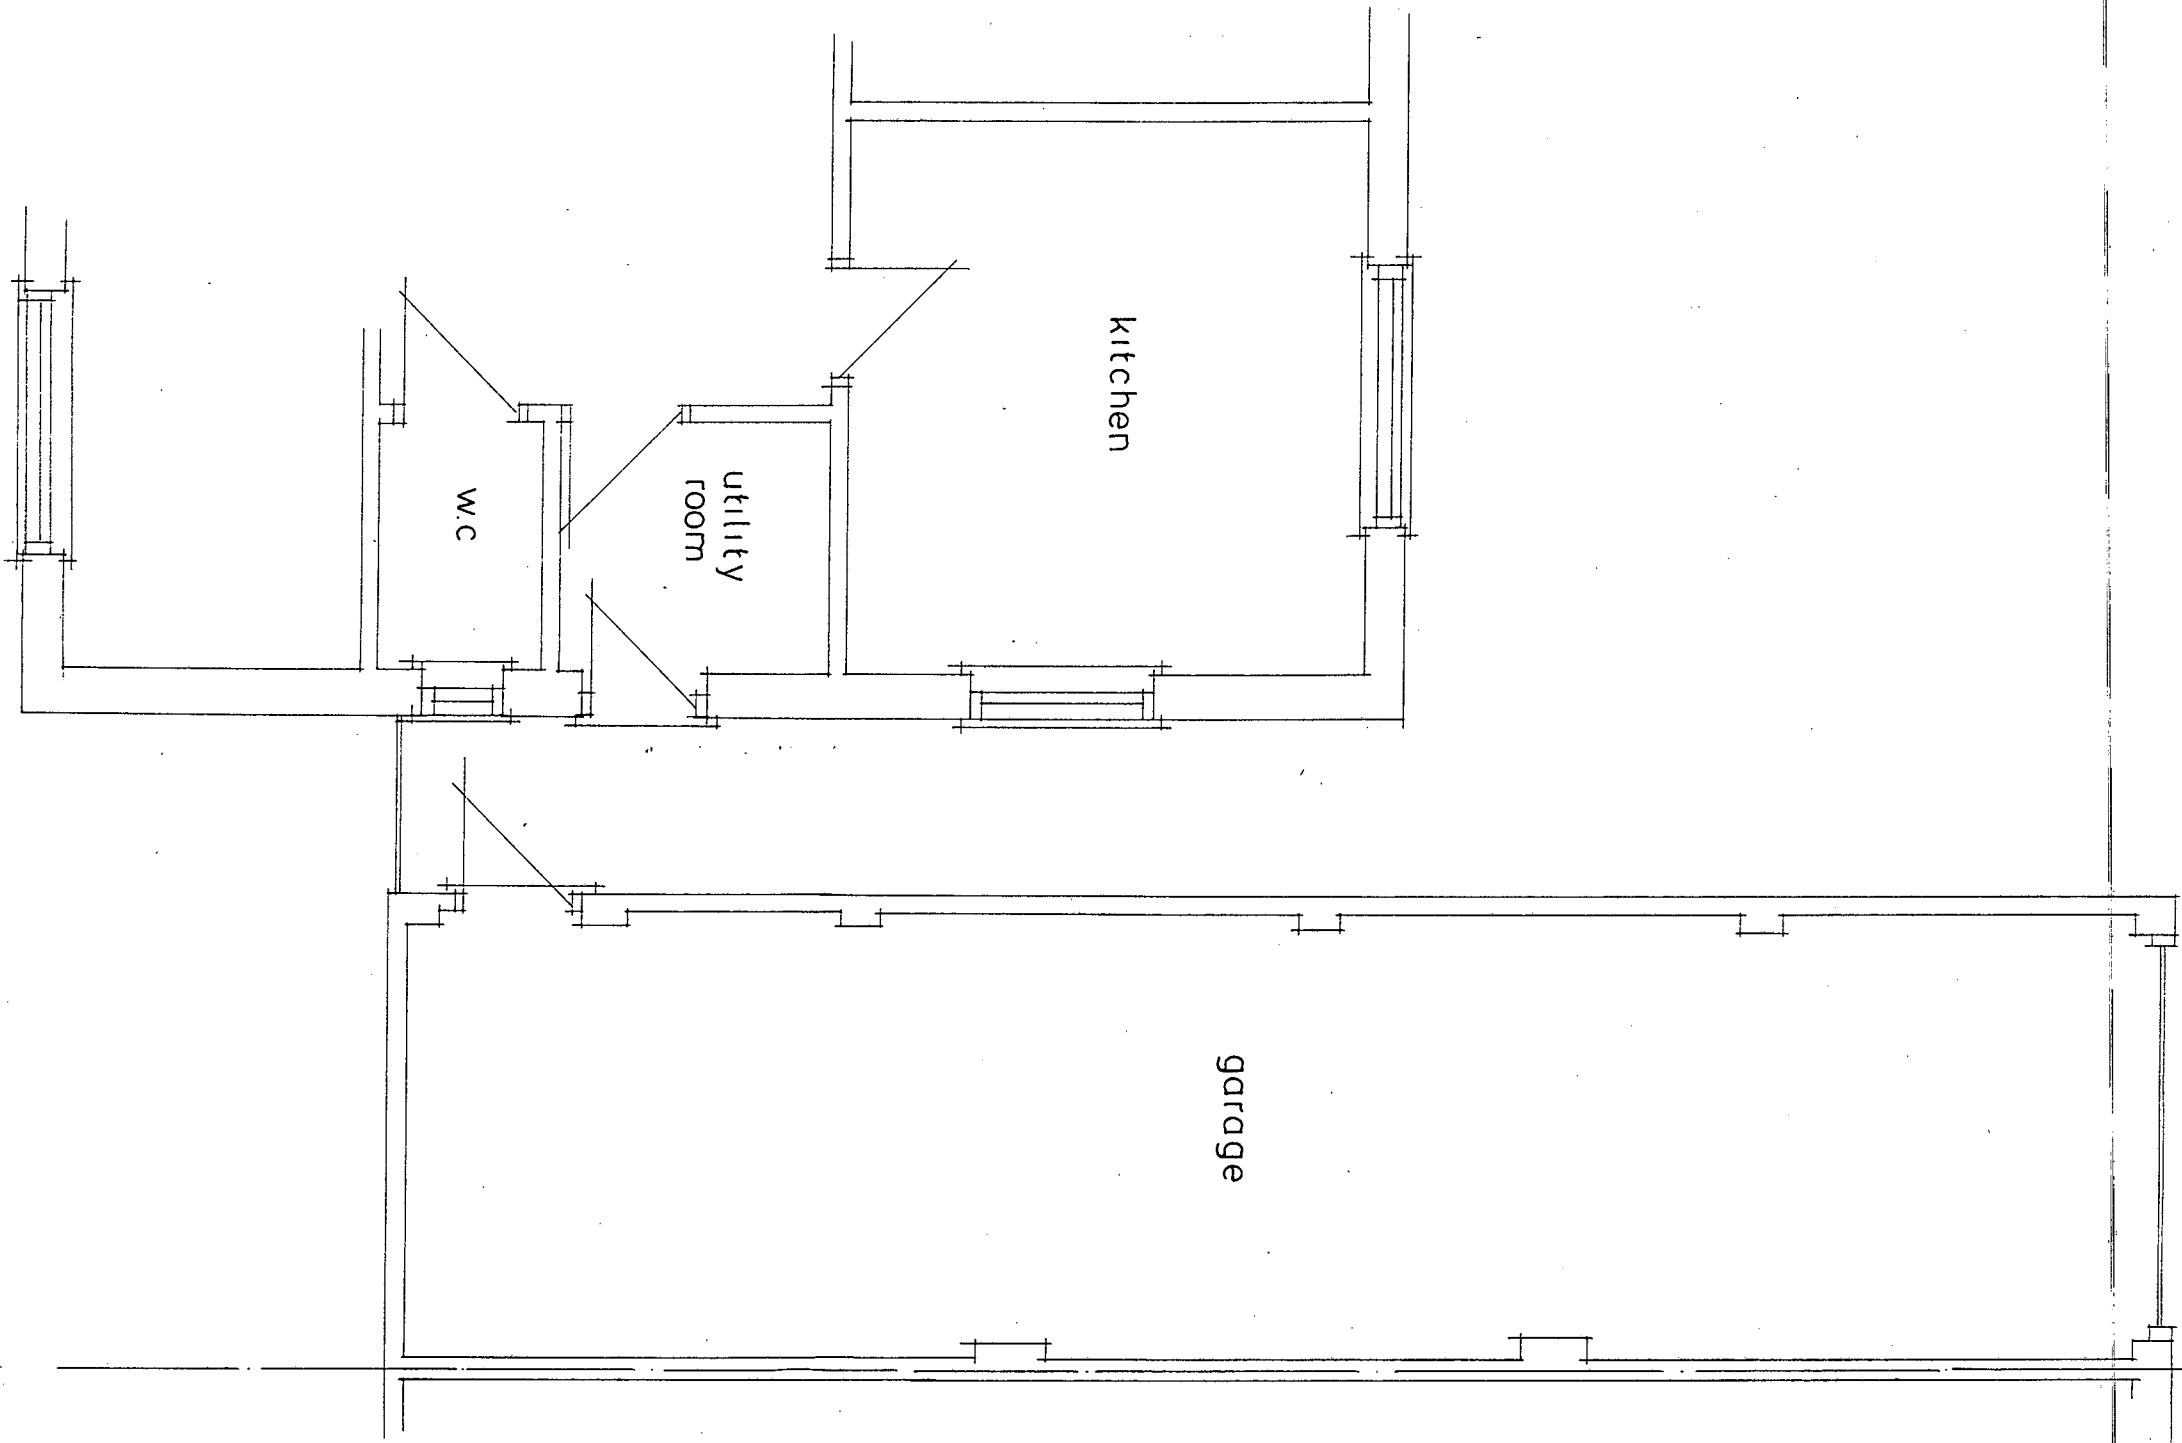

ARUN DISTRICT COUNCIL				
No.				
Received				

Existing Layout
22 Oakwood Drive
Angmering
Scale 1:50 1:100
Drng no 477/02