

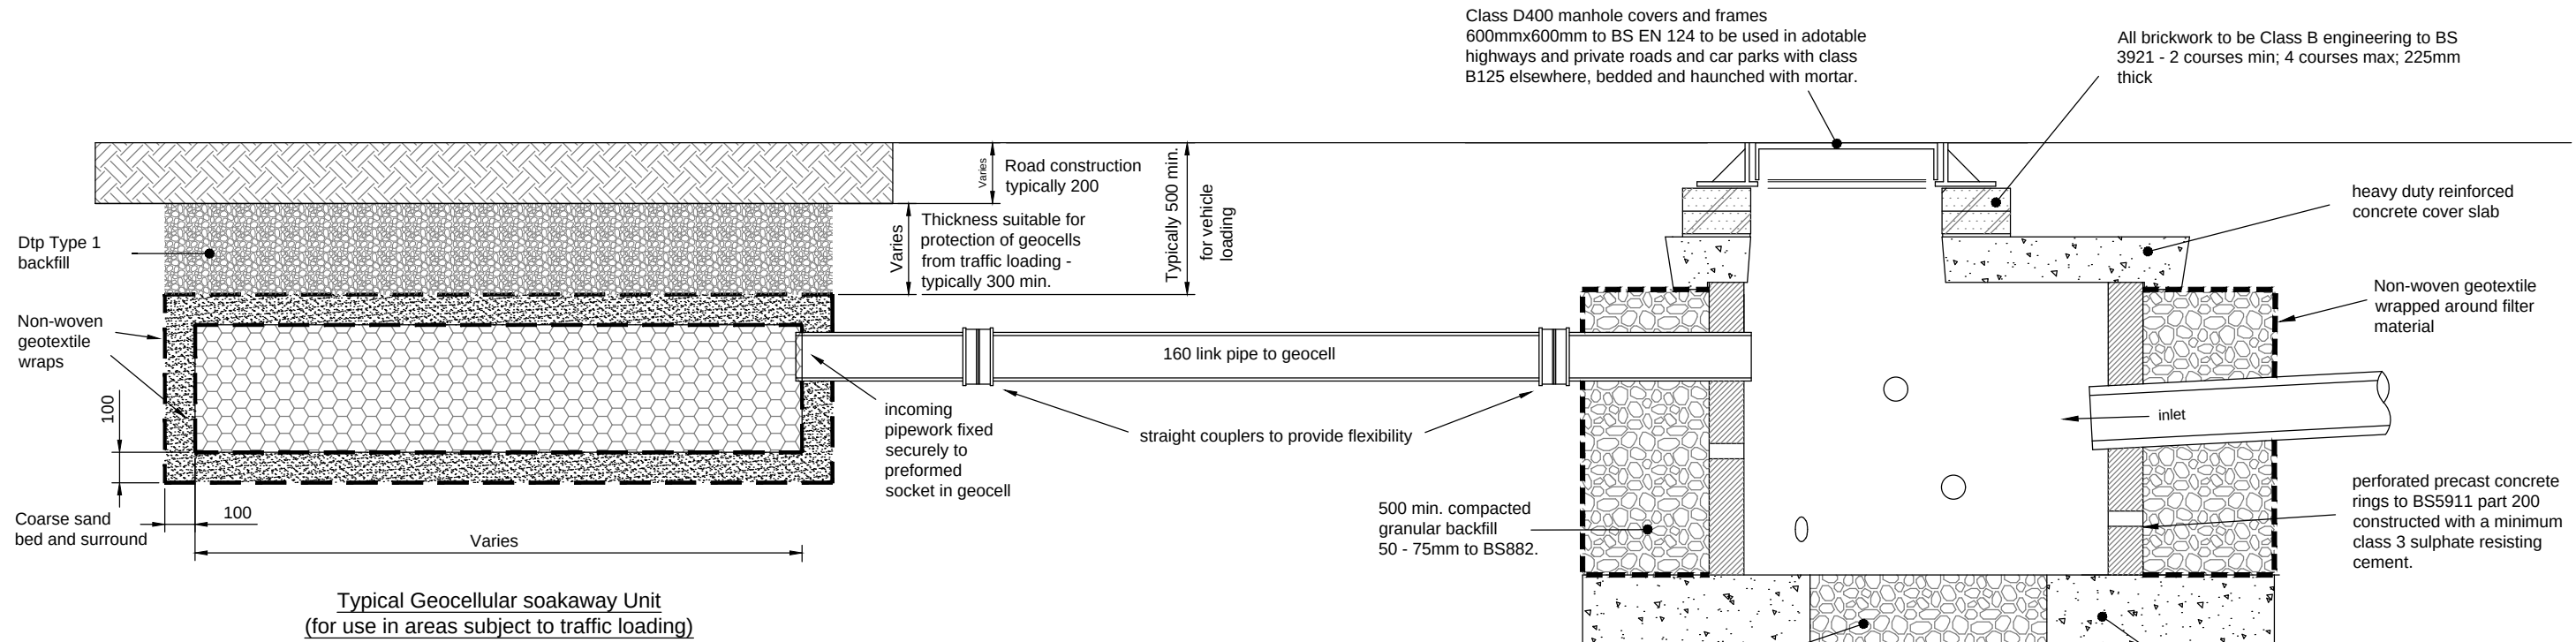
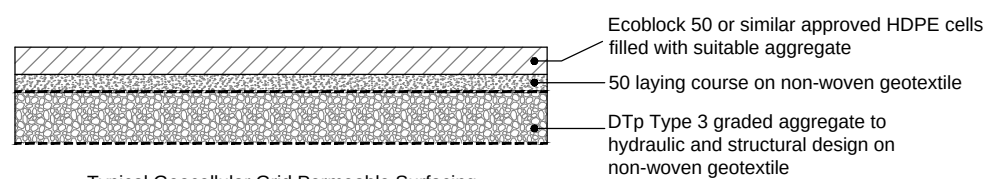


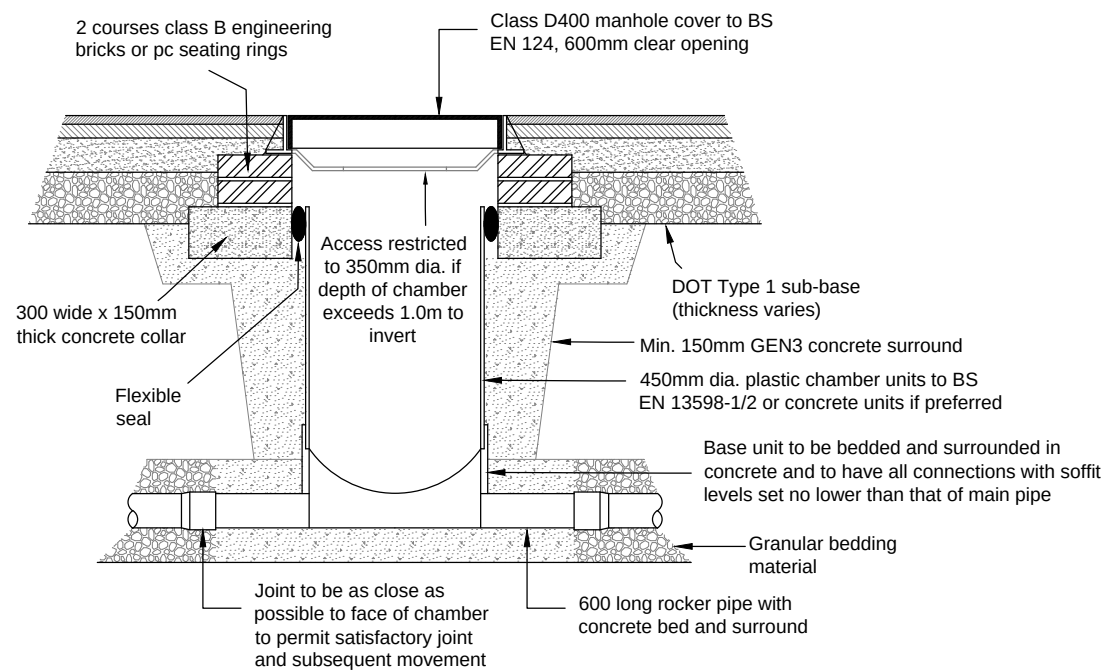

**Note**  
Geocellular soakaway unit to be suitable for traffic loading condition having regard to surface area of units and depth of cover specified

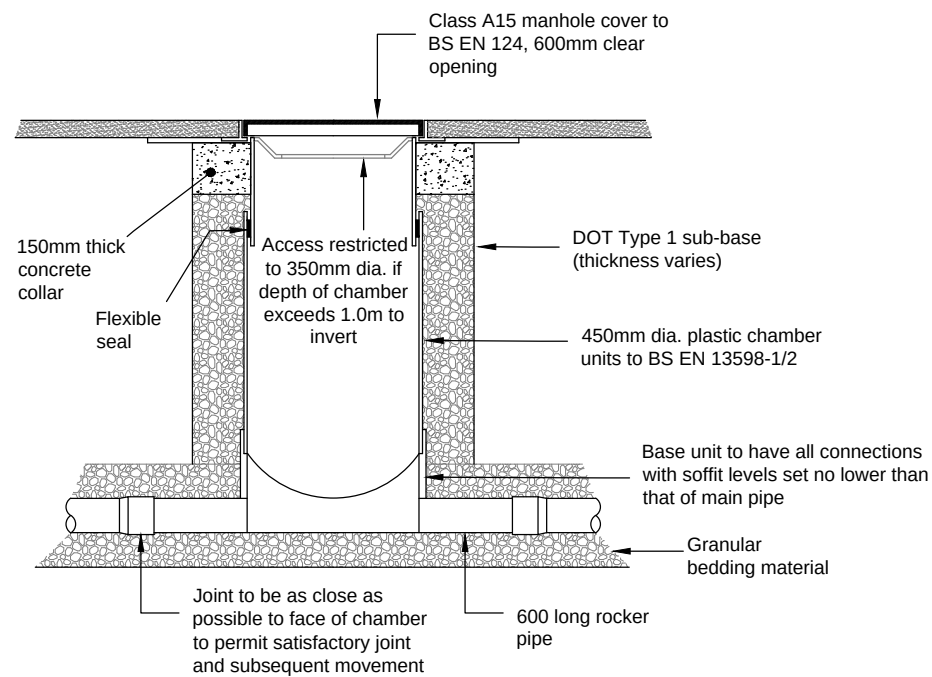

|      |             |      |         |
|------|-------------|------|---------|
| -    | Original    | RTFC | 14.3.18 |
| Rev. | Description | Drn. | Date    |

|                          |
|--------------------------|
| Project                  |
| <b>The Vinery Poling</b> |

|                             |
|-----------------------------|
| Client                      |
| <b>Vinery Management</b>    |
| Drawing Title               |
| <b>Construction Details</b> |

|   |
|---|
| <b>Robert Clark Associates Ltd</b><br>Chartered Civil Engineers<br>Willow Cottage, Herne Lane, Rustington<br>West Sussex BN16 3EE<br>T: 01903 778945 E: rca-ltd@talktalk.net |
|---|

|   |  |                   |  |
|---|--|-------------------|--|
| © This drawing is the copyright of Robert Clark Associates Limited<br>It may not be copied or reproduced without their written authority |  |                   |  |
| Scale<br>NTS   |  | At original<br>A3 |  |
| Drawing<br>Number<br>1771/D5.2   |  | Revision<br>-     |  |