


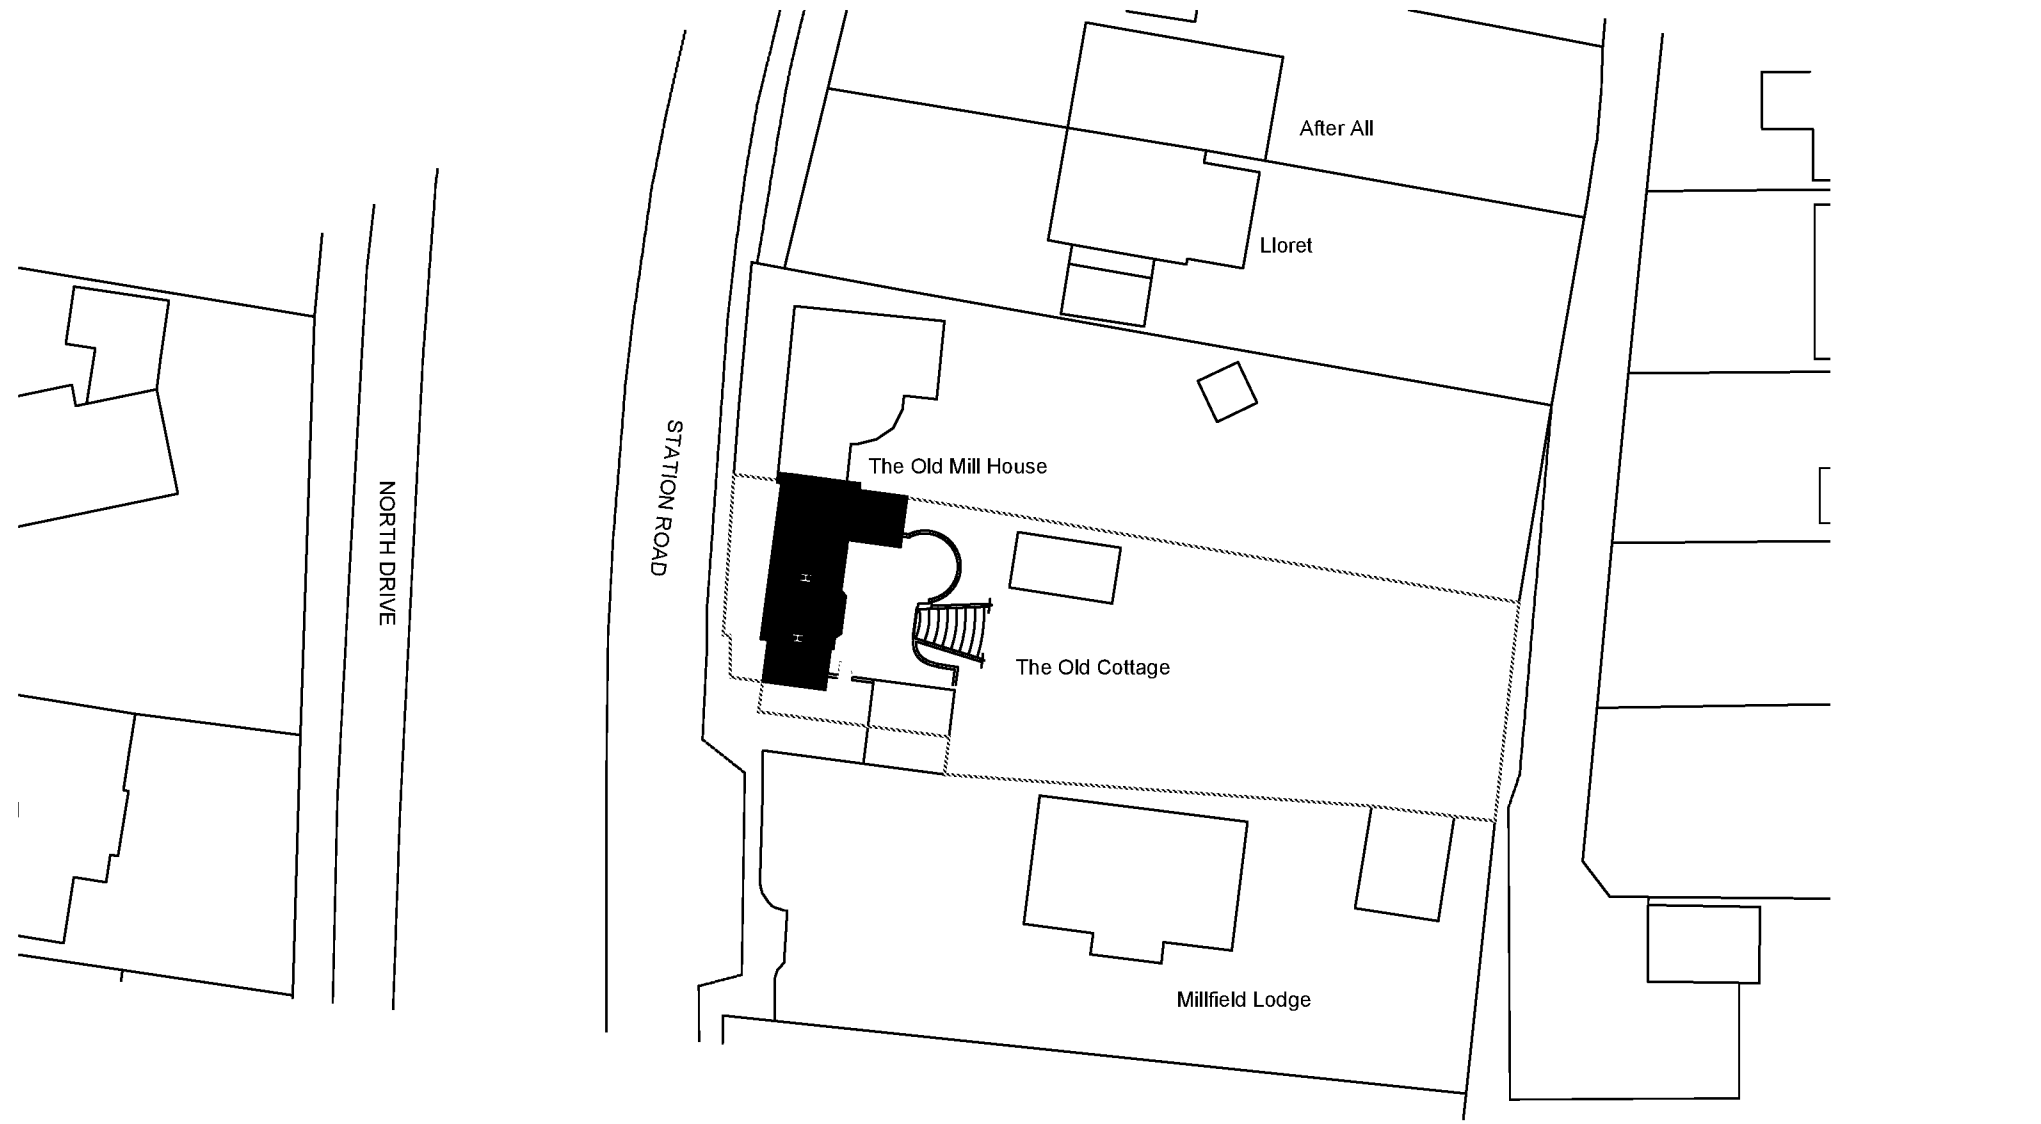

BLOCK 1:500

NOTES
DO NOT SCALE OFF THIS DRAWING, EXCEPT FOR PLANNING PURPOSES
CHECK ALL DIMENSIONS ON SITE BEFORE ANY WORK IS COMMENCED
ALL GOODS MATERIALS AND WORKMANSHIP MUST CONFORM WITH CURRENT BUILDING REGULATIONS, BRITISH STANDARDS AND CODES OF PRACTICE
COPYRIGHT OF THIS DRAWING IS RETAINED BY THE ARCHITECT AND IT MUST NOT BE REPRODUCED WITHOUT WRITTEN CONSENT

REV	DATE	BY	AMENDMENT
-----	------	----	-----------



folkes architects

t. 01903 868629
info@folkesarchitects.co.uk

The Old Forge
6 Church Street
Storrington
West Sussex
RH20 4LA

CLIENT
Mr and Mrs Hinds

JOB TITLE
**The Old Cottage
Station Road
Angmering
BN16 4HY**

DRAWING TITLE
**Block Plan
PLANNING ISSUE**

DATE Jan 2020	SCALE 1:500 @ A3	DRAWN BY RM
		CHECKED BY MF

JOB NO. 19068	DRAWING NO. 2.02	REVISION -
-------------------------	----------------------------	----------------------

