


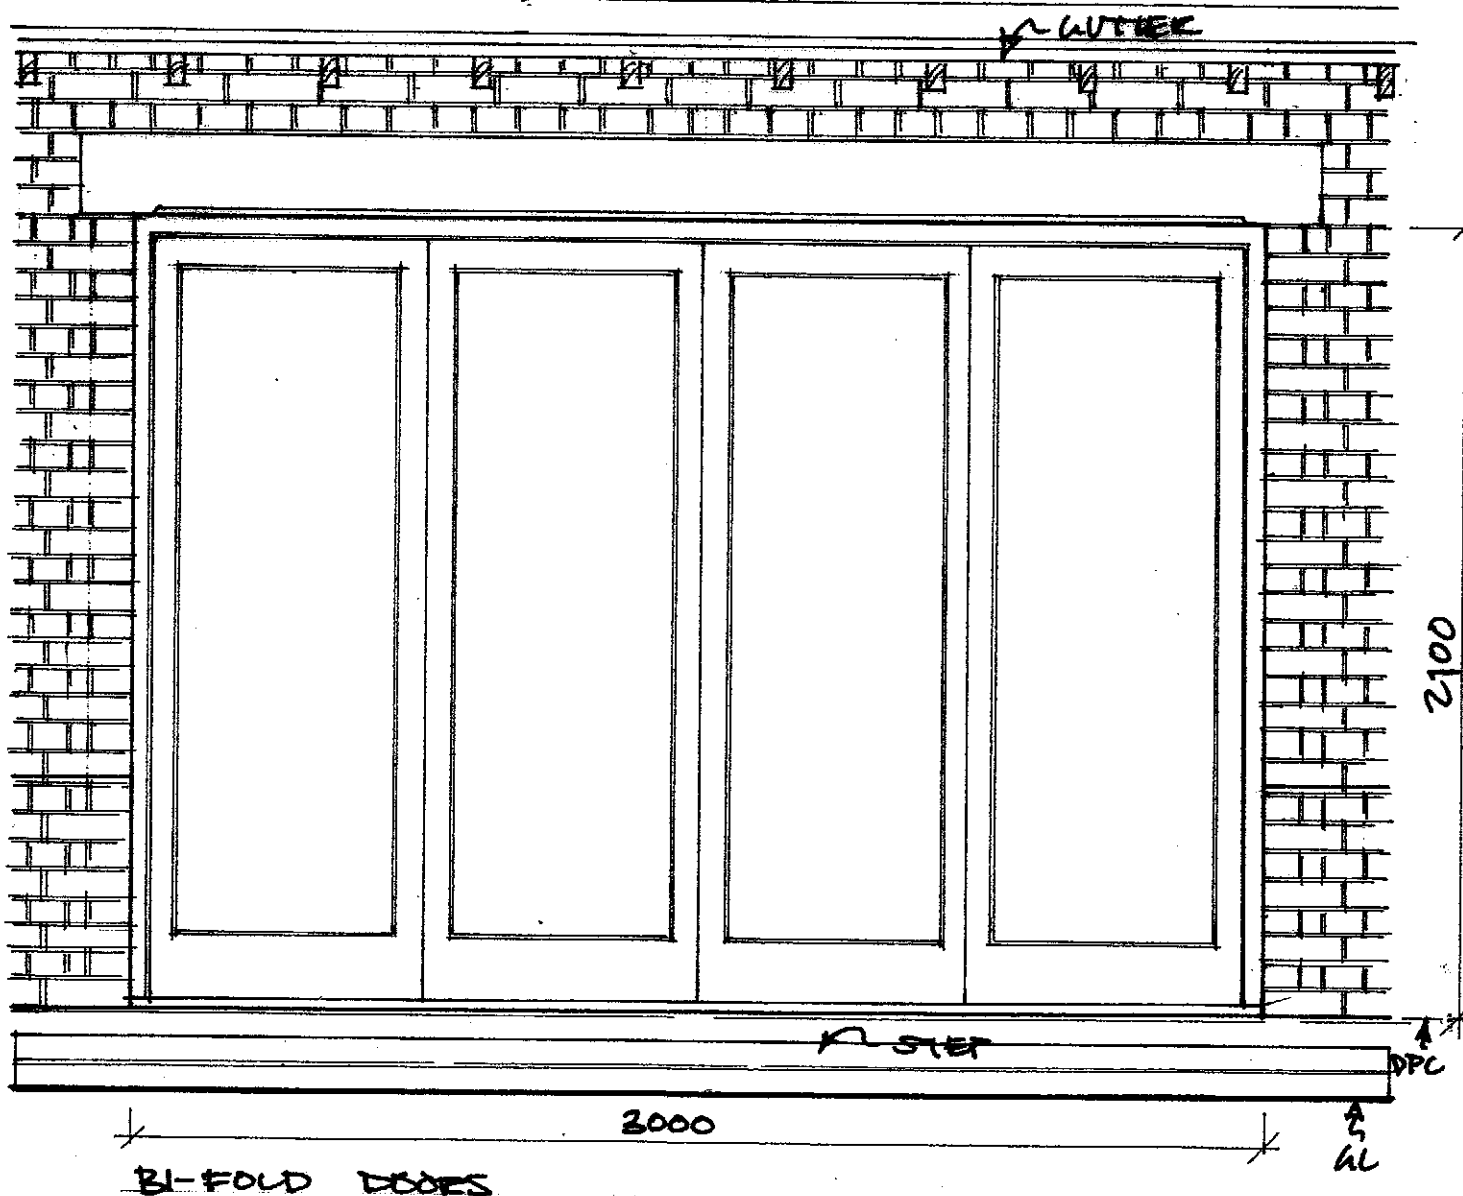

BI-FOLD DOORS

MR J. WELLS
 NEW PLACE FARM
 200 ARUNDEL ROAD
 ANGERING
 WEST SUSSEX
 BN16 4ES

MAY 2019

SCALE 1:20

QUATRILL DESIGN
 19 WEST HAYE ROAD
 HAYLING ISLAND
 NANTS
 PO11 9RN

DRG NO JW/1013/PA/06