


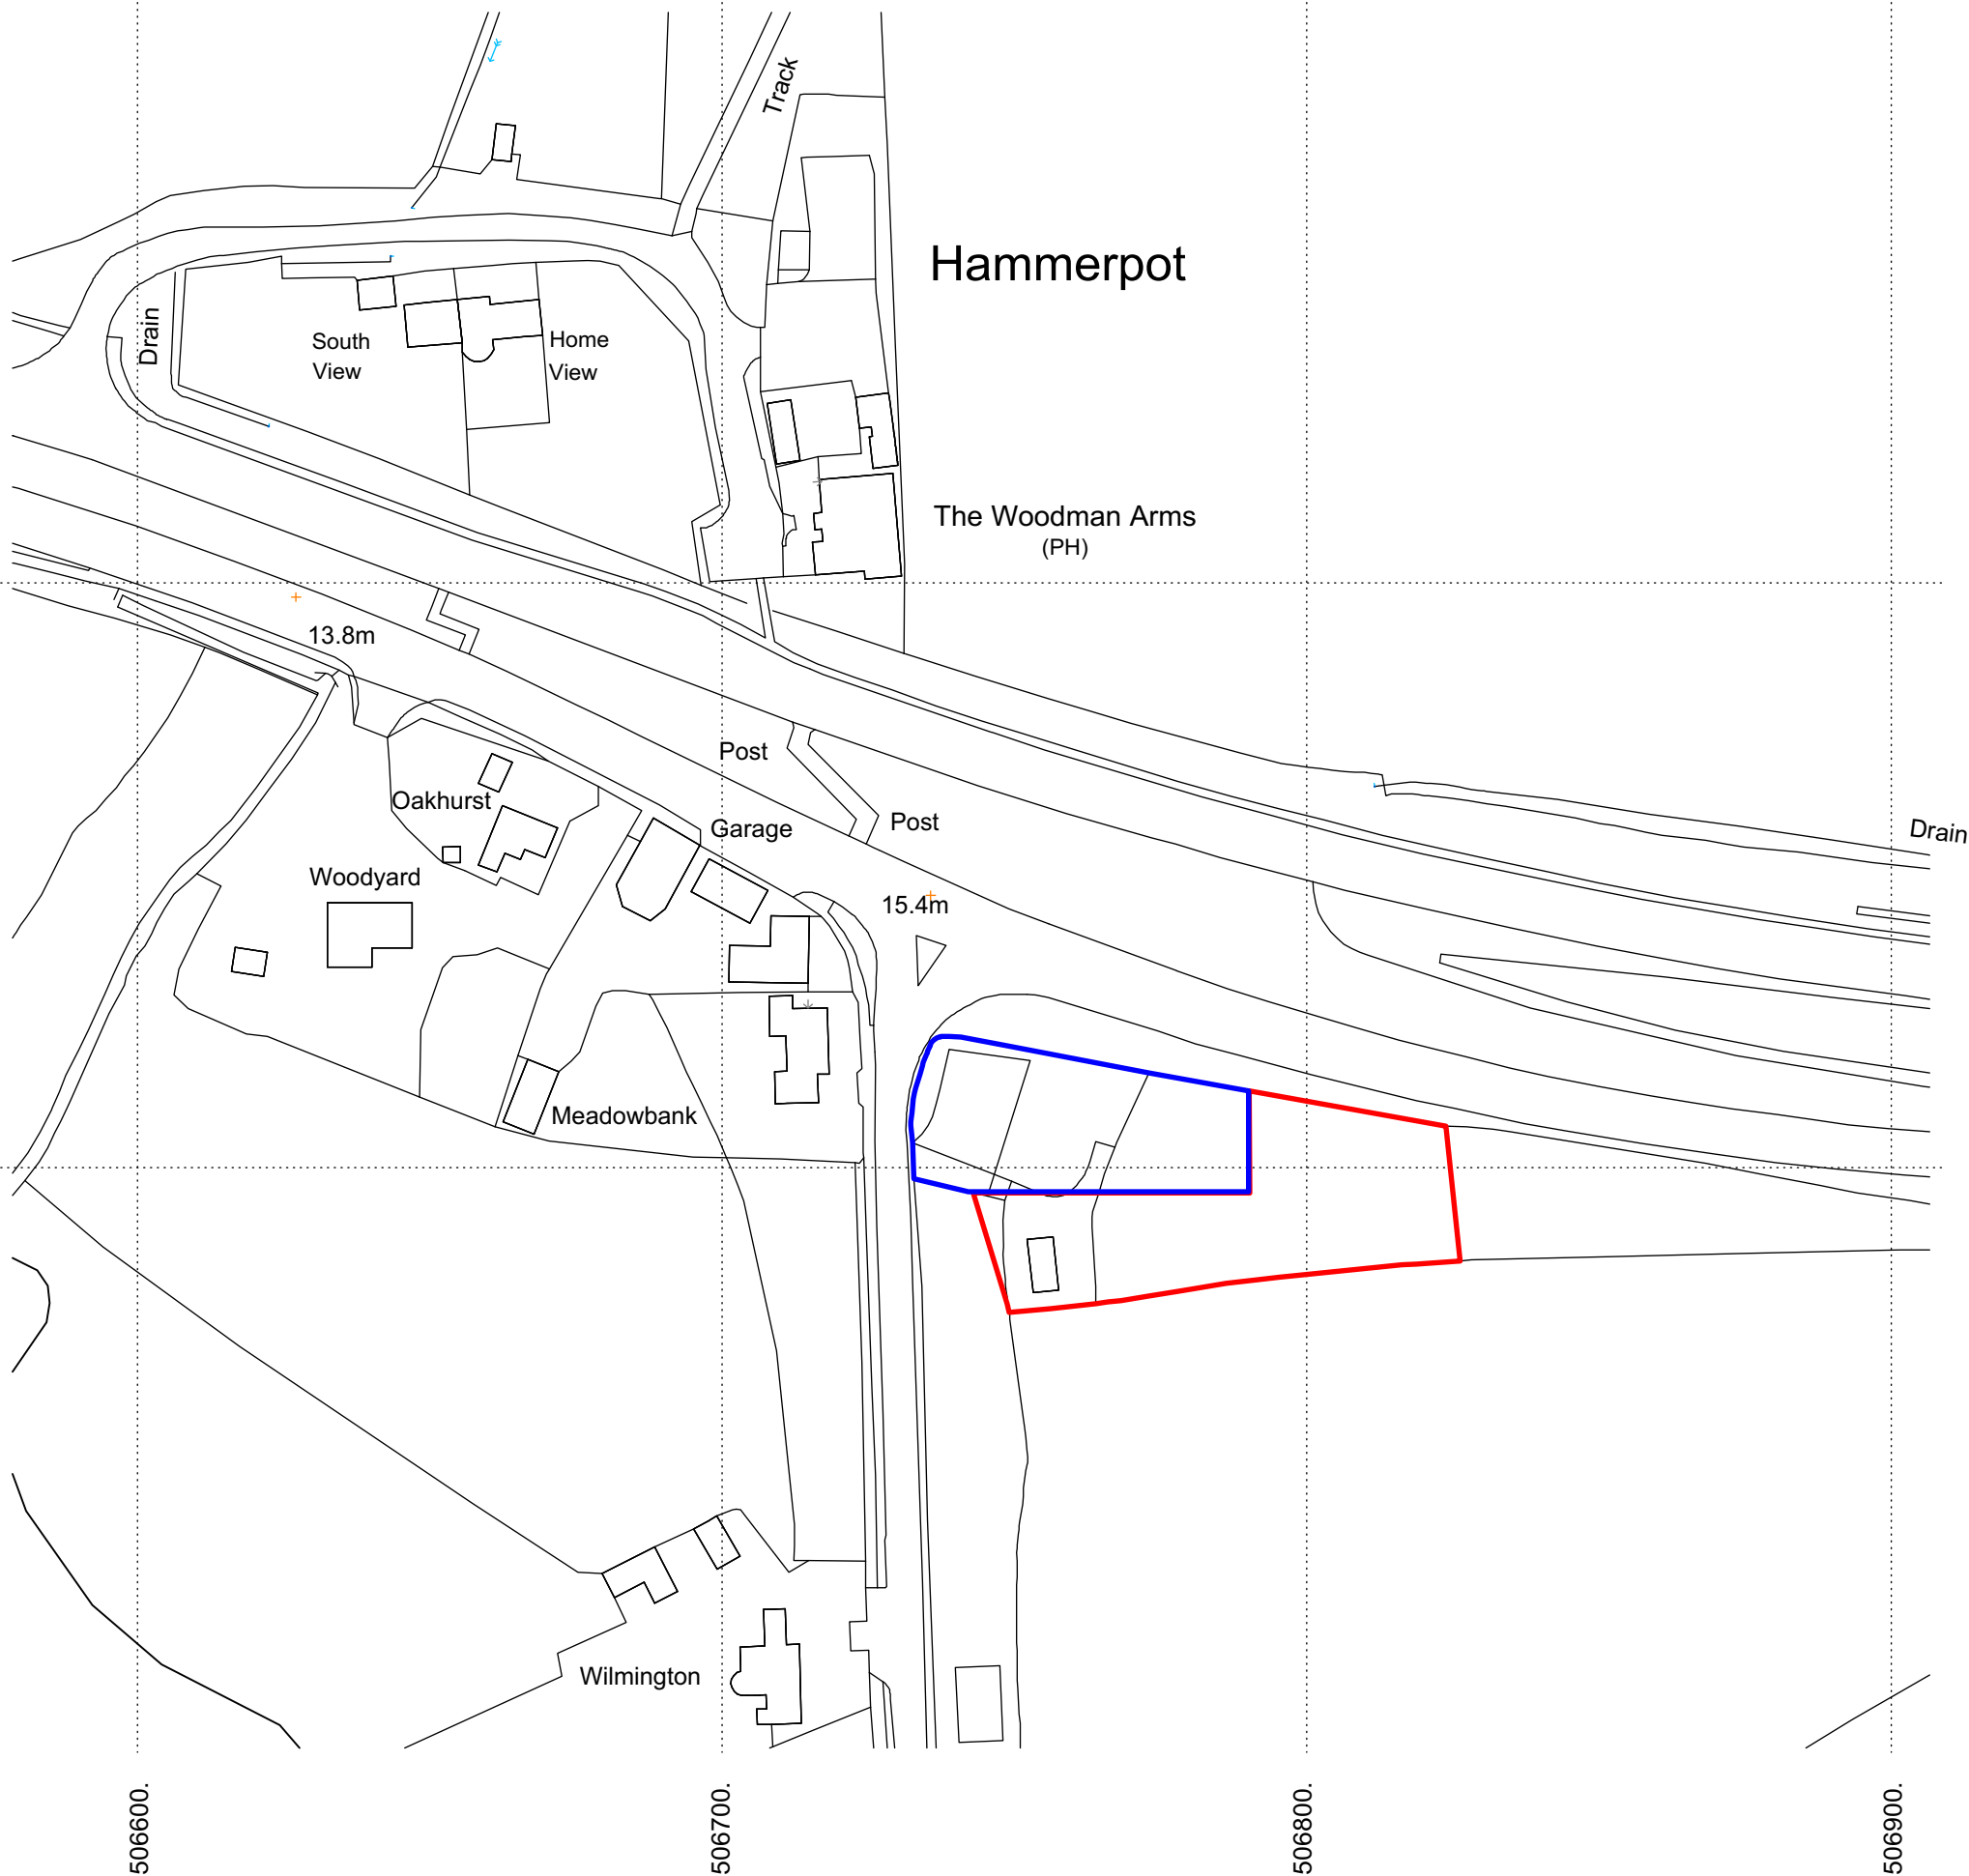

(c) Crown copyright, All rights reserved. 2022. License number 0100031673



Scale Bar 1:1250 @ A3



© 2022 RPS Group
Notes
1. This drawing has been prepared in accordance with the scope of RPS's appointment with its client and is subject to the terms and conditions of that appointment. RPS accepts no liability for any use of this document other than by its client and only for the purposes for which it was prepared and provided.
2. If received electronically it is the recipients responsibility to print to correct scale. Only written dimensions should be used.

- Legend**
- Application boundary
 - Other land under ownership/control of applicant

Rev	Description	By	CB	Date



20 Western Avenue, Milton Park, Abingdon, Oxfordshire, OX14 4SH
T: +44(0)1235 821 888 E: rps@rpsgroup.com

Client Mr N Burrell

Project Land at Arundel Road/A27,
Angmering, BN164EU

Title Site Location Plan

Status Drawn By PM/Checked by
FINAL AJC EH

Job Ref Scale @ A3 Date Created
PPS1372 1:1250 August 2022

RPS Drawing/Figure Number Rev
1372-0001-01 -

rpsgroup.com