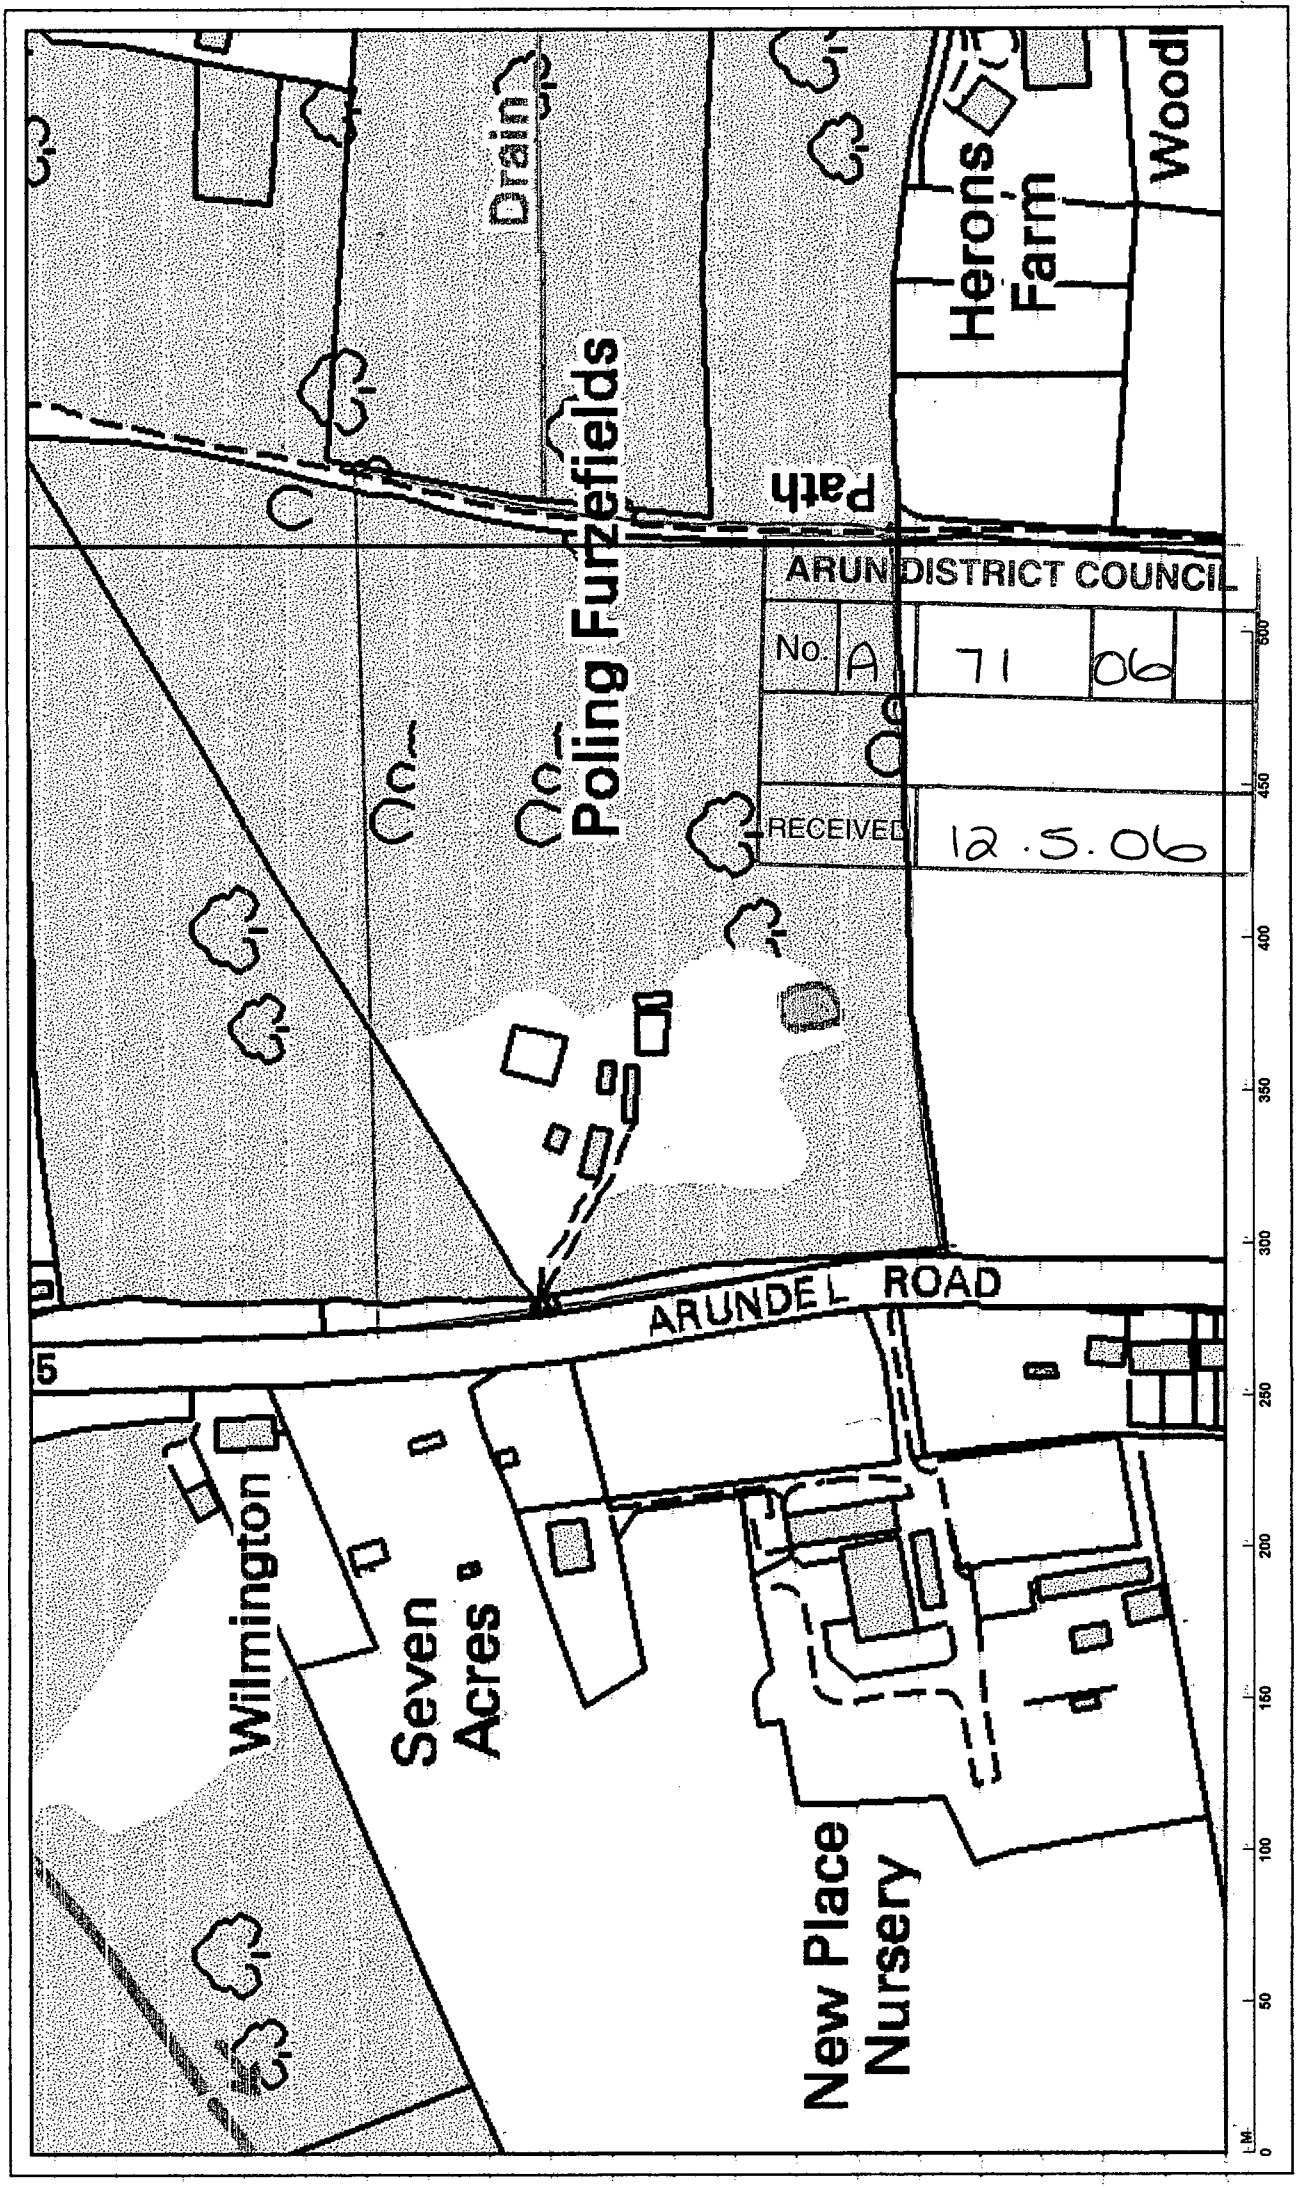

Drain
Herons Farm
Wood
Path
Poling Furzefields
ARUN DISTRICT COUNCIL
No. A 71 06
RECEIVED 12.5.06
ARUNDEL ROAD
5
Wilmington
Seven Acres
New Place Nursery
0
50
100
150
200
250
300
350
400
450
500
M

SCALE 1:2500