
ARUN DISTRICT COUNCIL
No. A 71 06
RECEIVED 12.5.06.

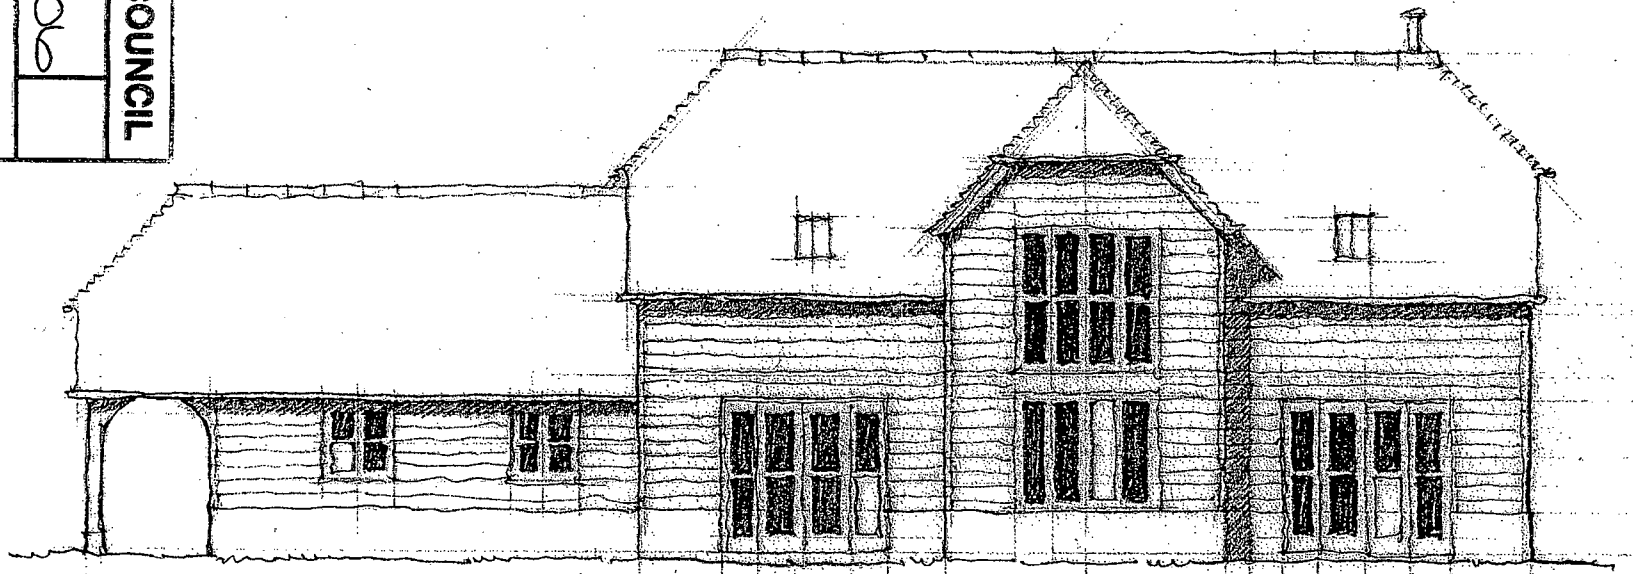

SOUTH ELEVATION

PROPOSED HOUSE & RECEPTION AT 'ACORNS'. HAMMERPOT. ANGMERING. FOR MR & MRS. MARINER

SKETCH SCHEME 1:100. MAR.06

BORDER OAK
© ALL RIGHTS RESERVED

D 690.3

ARUN DISTRICT COUNCIL:A/71/06/ 12/05/2006