
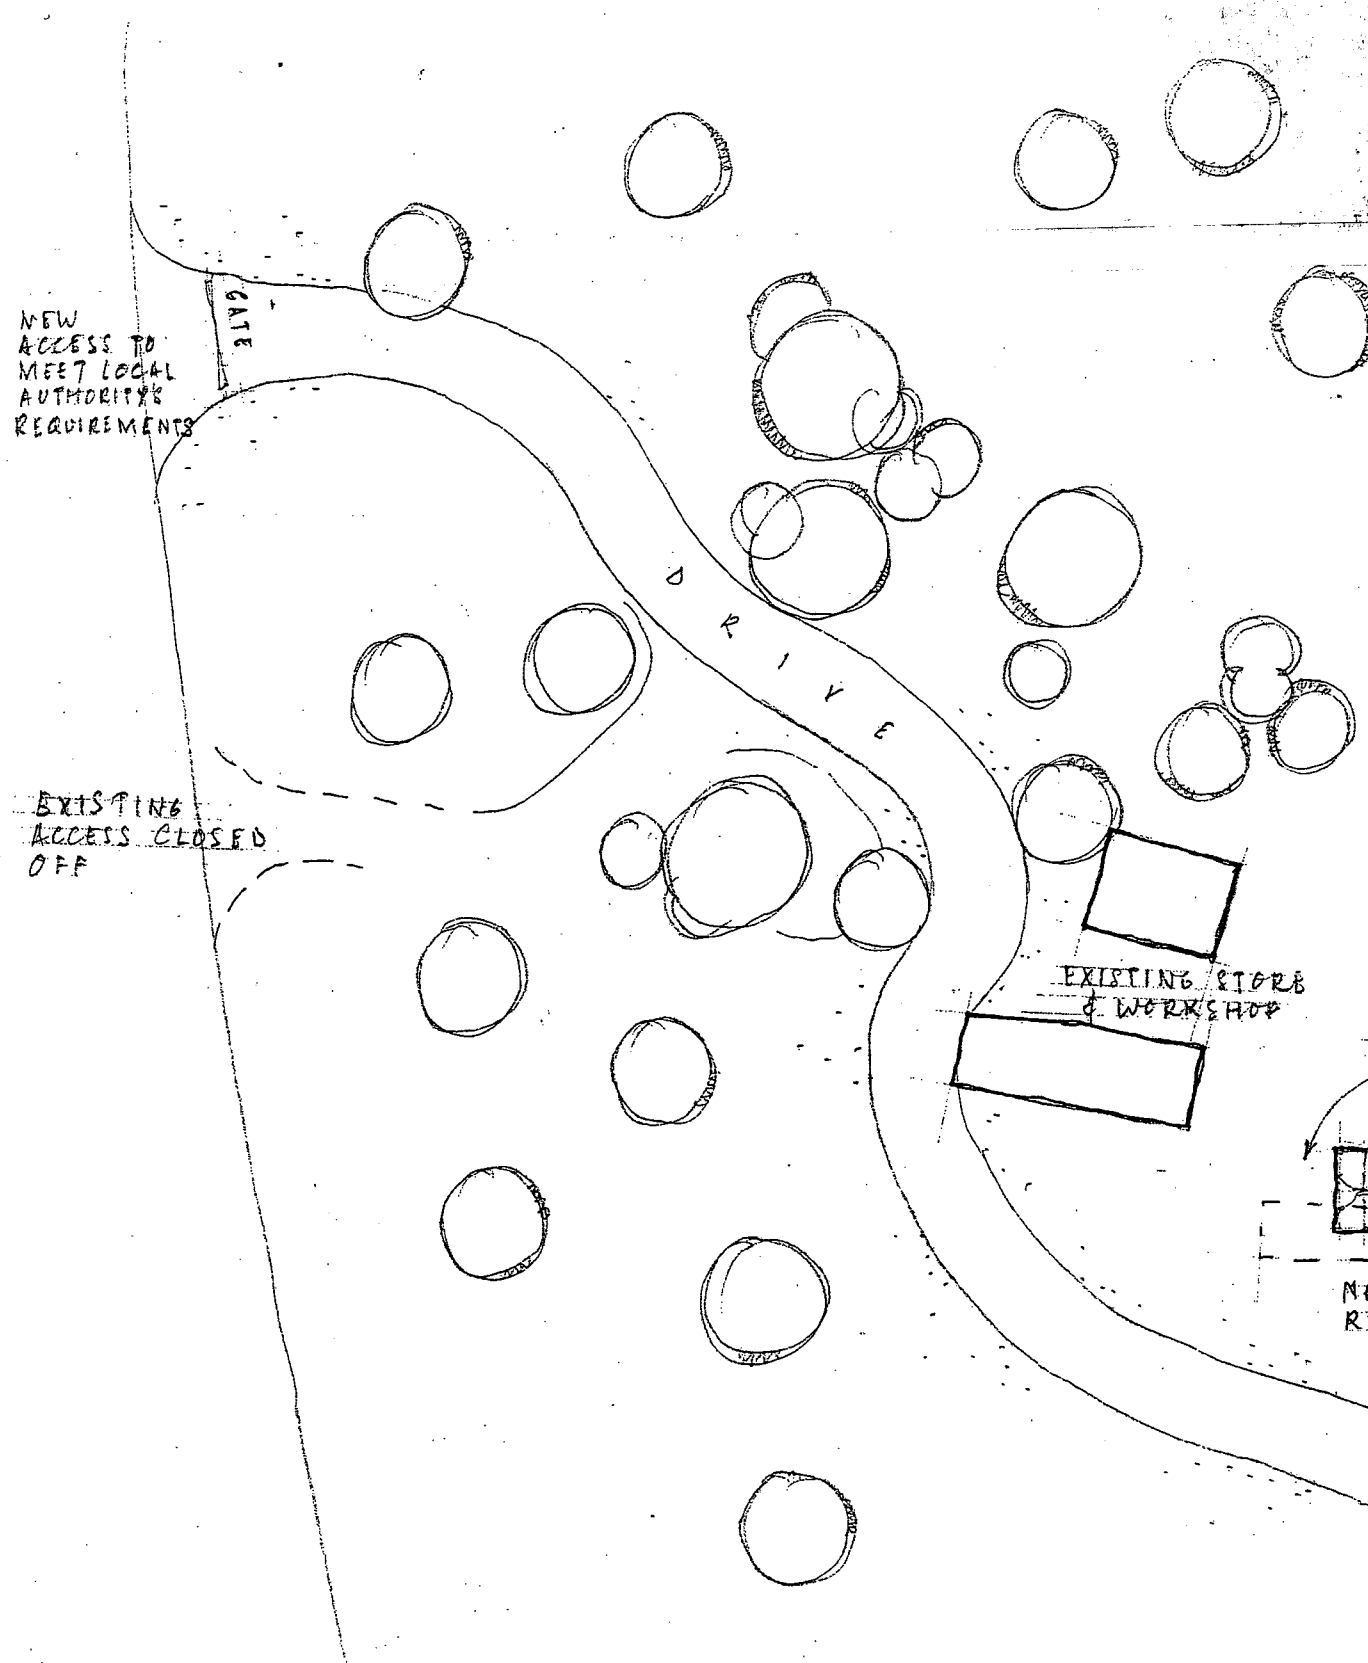


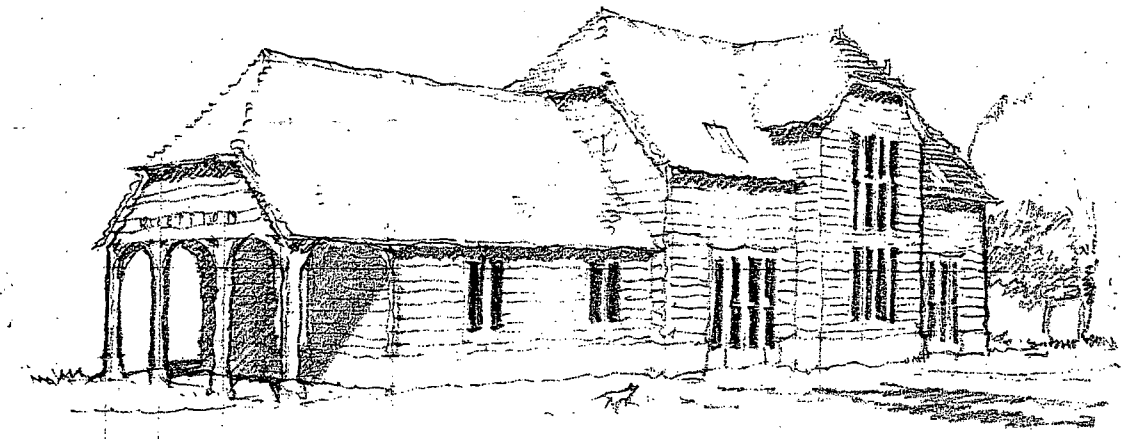

VIEW FROM S.W.

ARUN DISTRICT COUNCIL
No. A 71 06
RECEIVED 12.5.06.

PROPOSED HOUSE & RECEPTION AT 'ACORNS', ARUNDEL RD. HAMMERPOT. AMCMBRING

SITE PLAN 1:500 JAN '06

690.1A

REVISION A: 16.3.06 HOUSE MOVED

0 10 20 M

BORDER OAK
© ALL RIGHTS RESERVED

ARUN DISTRICT COUNCIL:A/71/06/ 12/05/2006