


ARUN DISTRICT COUNCIL
No. A 71 06
RECEIVED 12.5.06

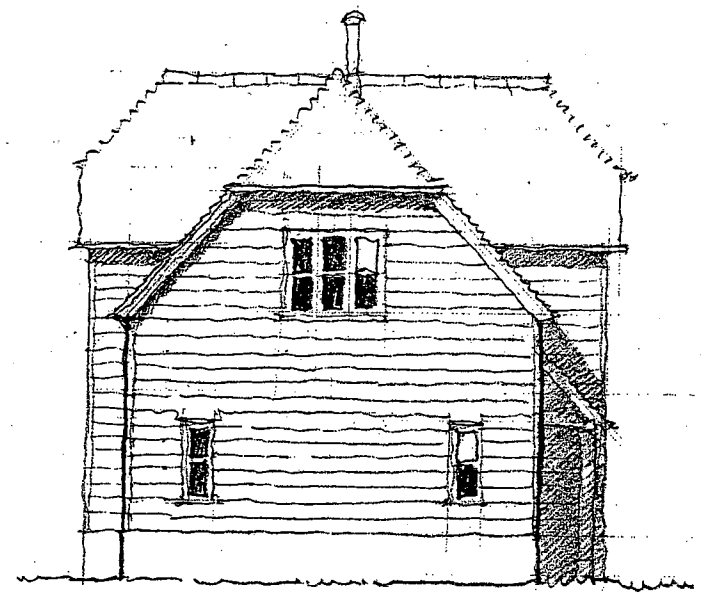


EAST

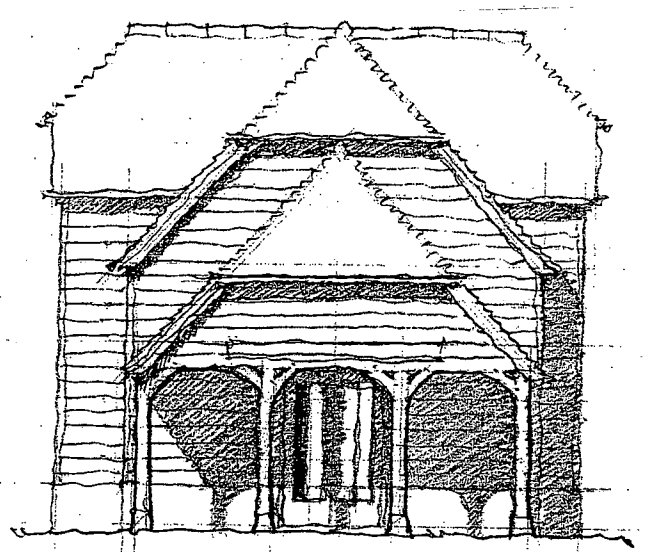


WEST

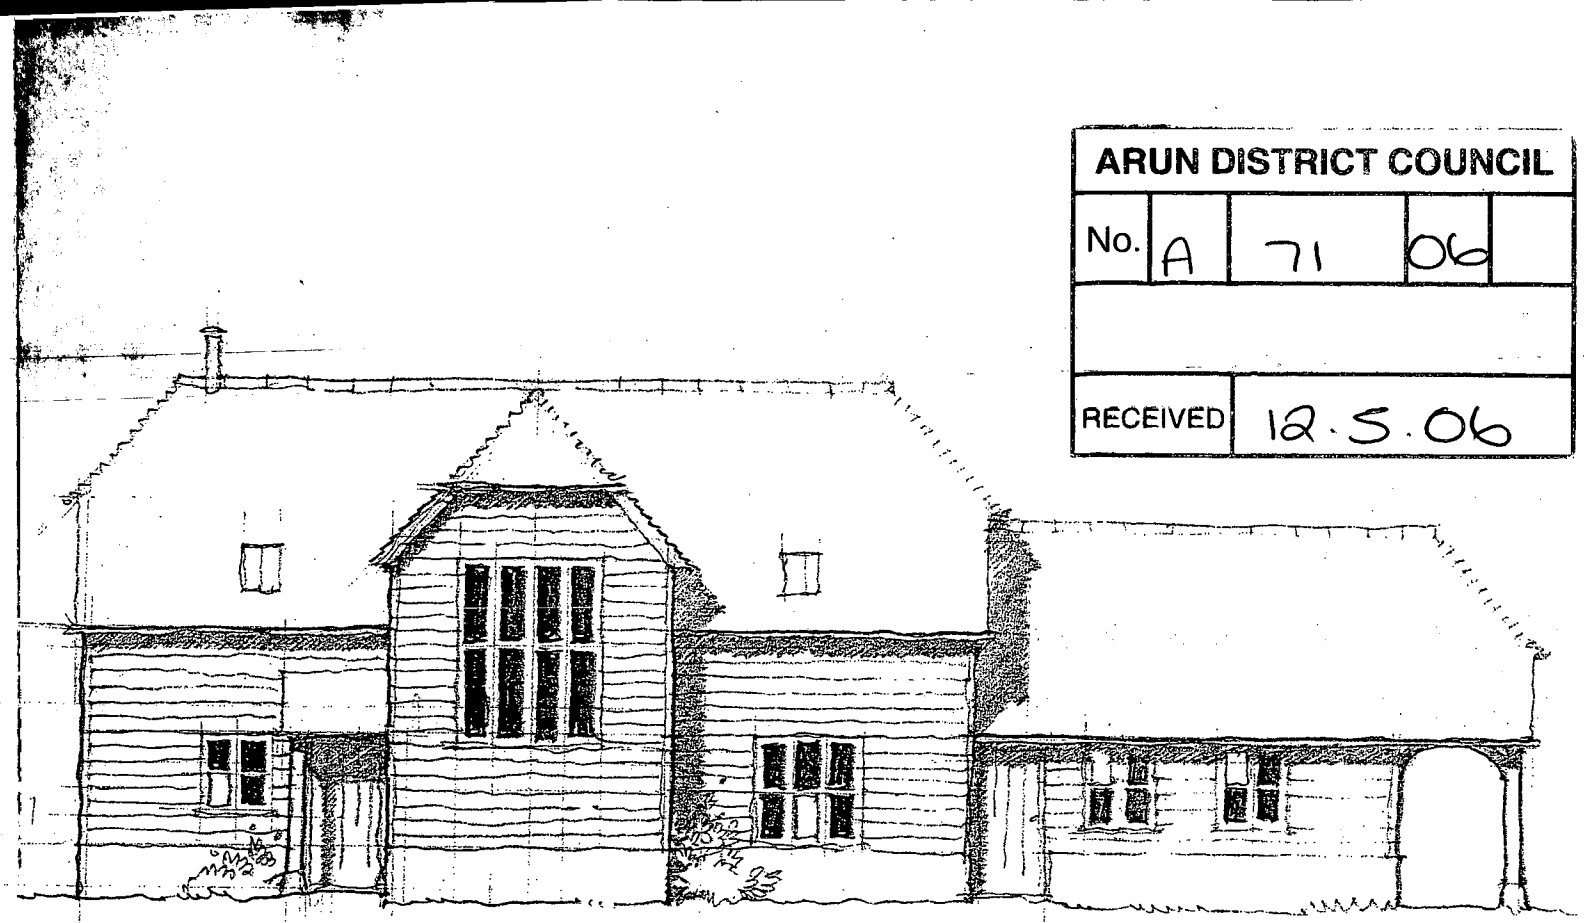

NORTH ELEVATION

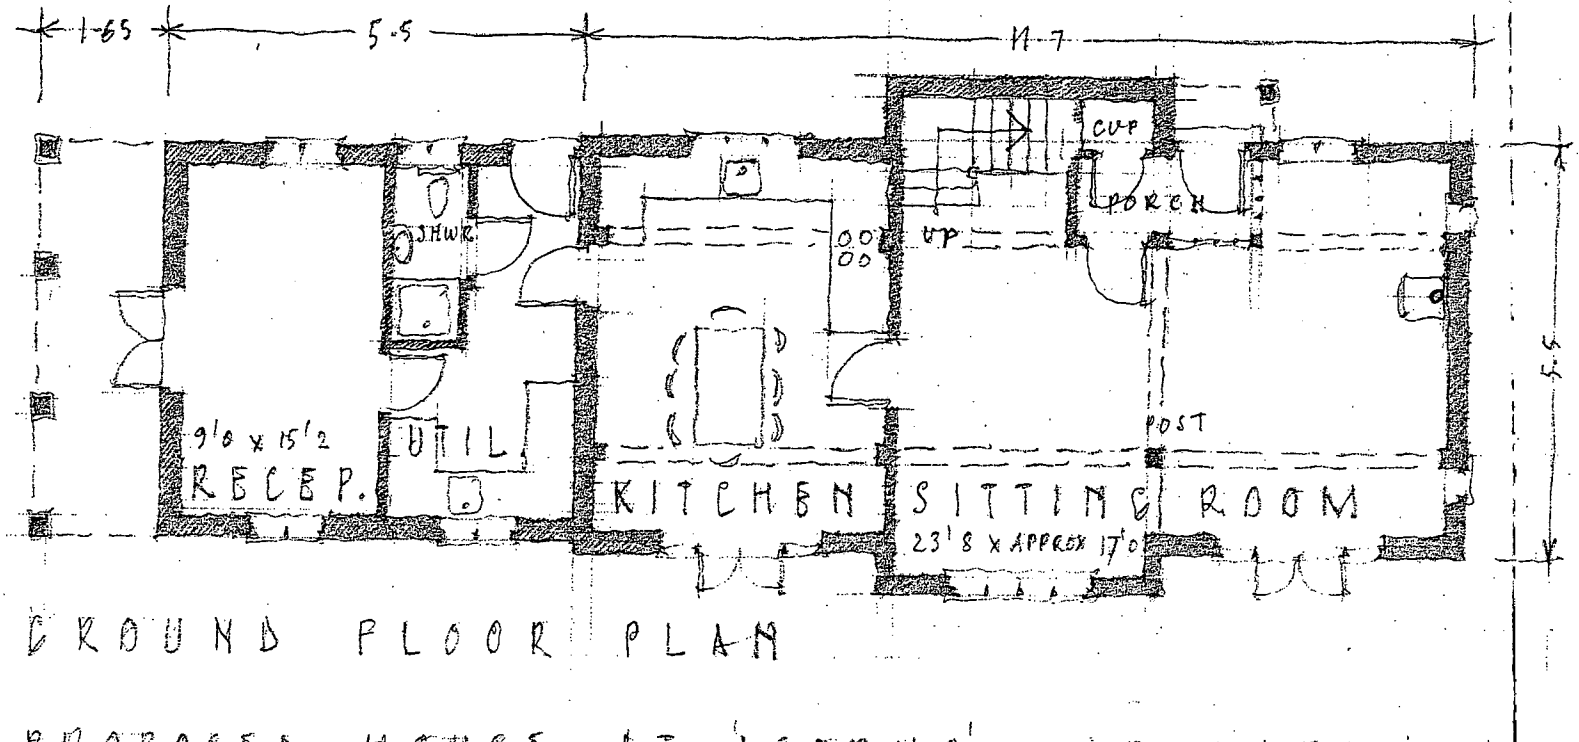

GROUND FLOOR PLAN

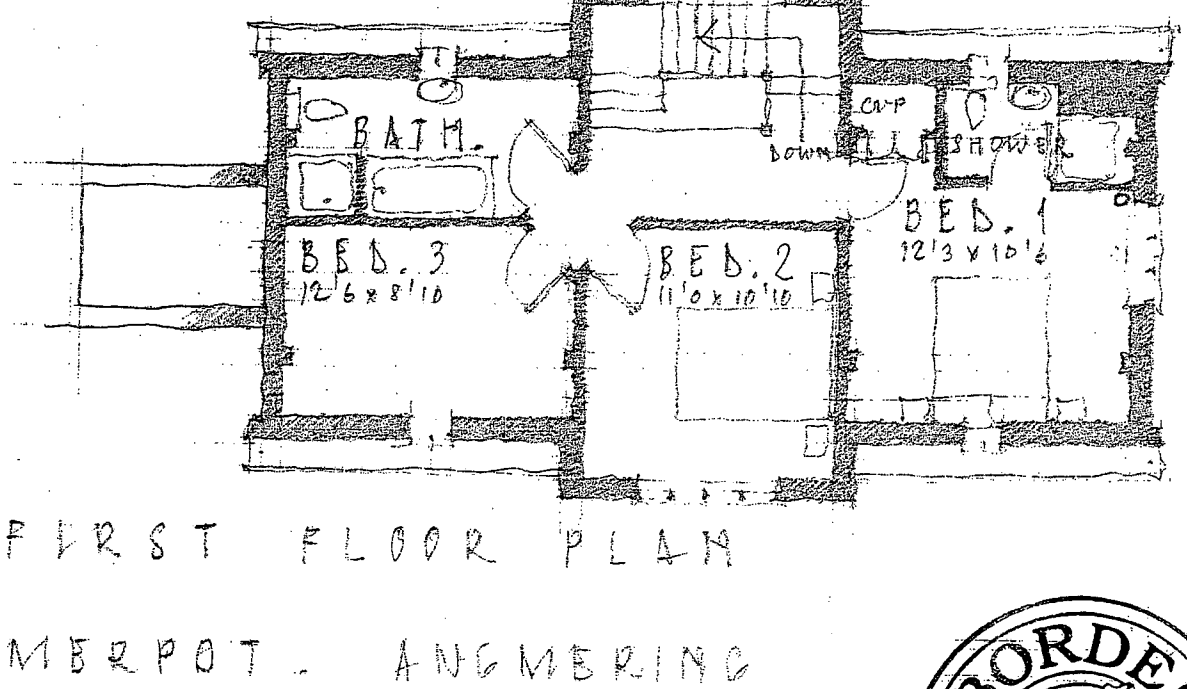

FIRST FLOOR PLAN

PROPOSED HOUSE AT 'ACORNS', ARUNDEL RD., HAMMERPOT, ANGMERING
FOR MR & MRS. MARINER

SKETCH SCHEME 1:100. JAN 2006 D690.2A

REVISION A: 16.3.06 ELEVATIONS ADDED

BORDER OAK
© ALL RIGHTS RESERVED

ARUN DISTRICT COUNCIL A/71/06/ 12/05/2006