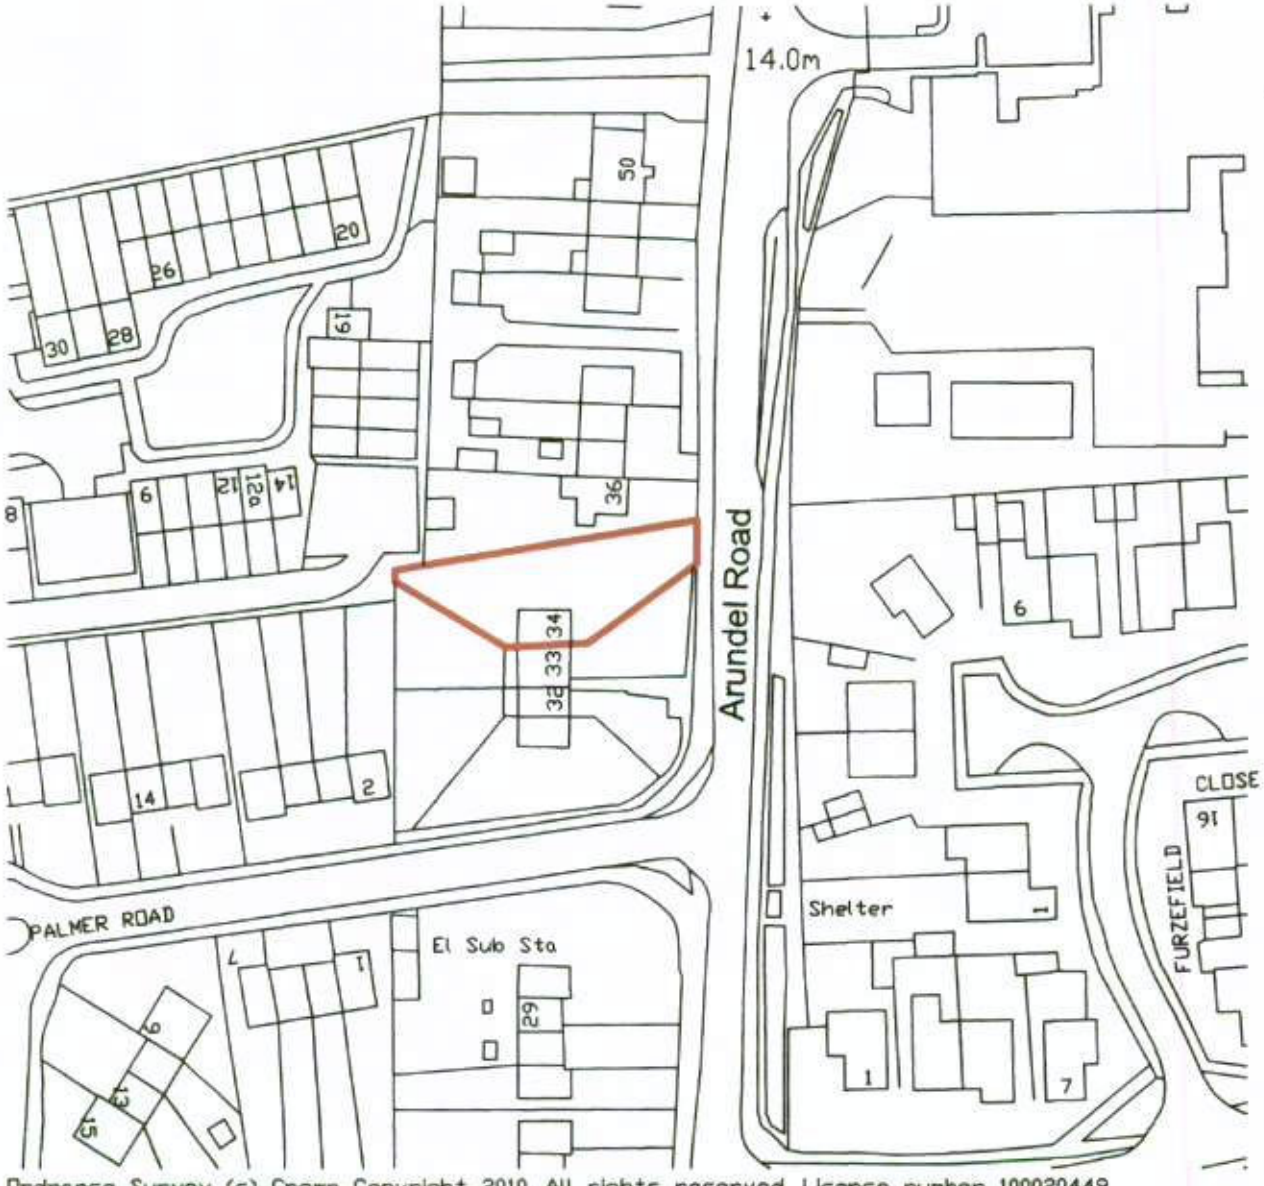

Ordnance Survey (c) Crown Copyright 2010. All rights reserved. Licence number 100020449

ARUN DISTRICT COUNCIL

No. A/72/10

Received

IAN WIECK MRICS
Chartered Building Surveyor

28 Golden Avenue, East Preston
West Sussex. BN16 1QY
Tel:01903 786526
Email: ian.wieck.mrics@btinternet.com

Client: St Margaret's PCC Angmering

Job: 34 Arundel Road
Angmering

Drawing: Location Plan

Date: May 2010

Scale: 1:1250

Drg No: 02 / 10 / 01

Rev:

ARUN DISTRICT COUNCIL A/72/10/