

East/Front Elevation

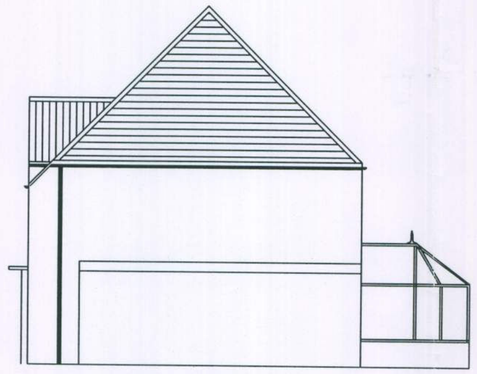

North/SideElevation



West/RearElevation

Existing Elevations (scale 1:100)

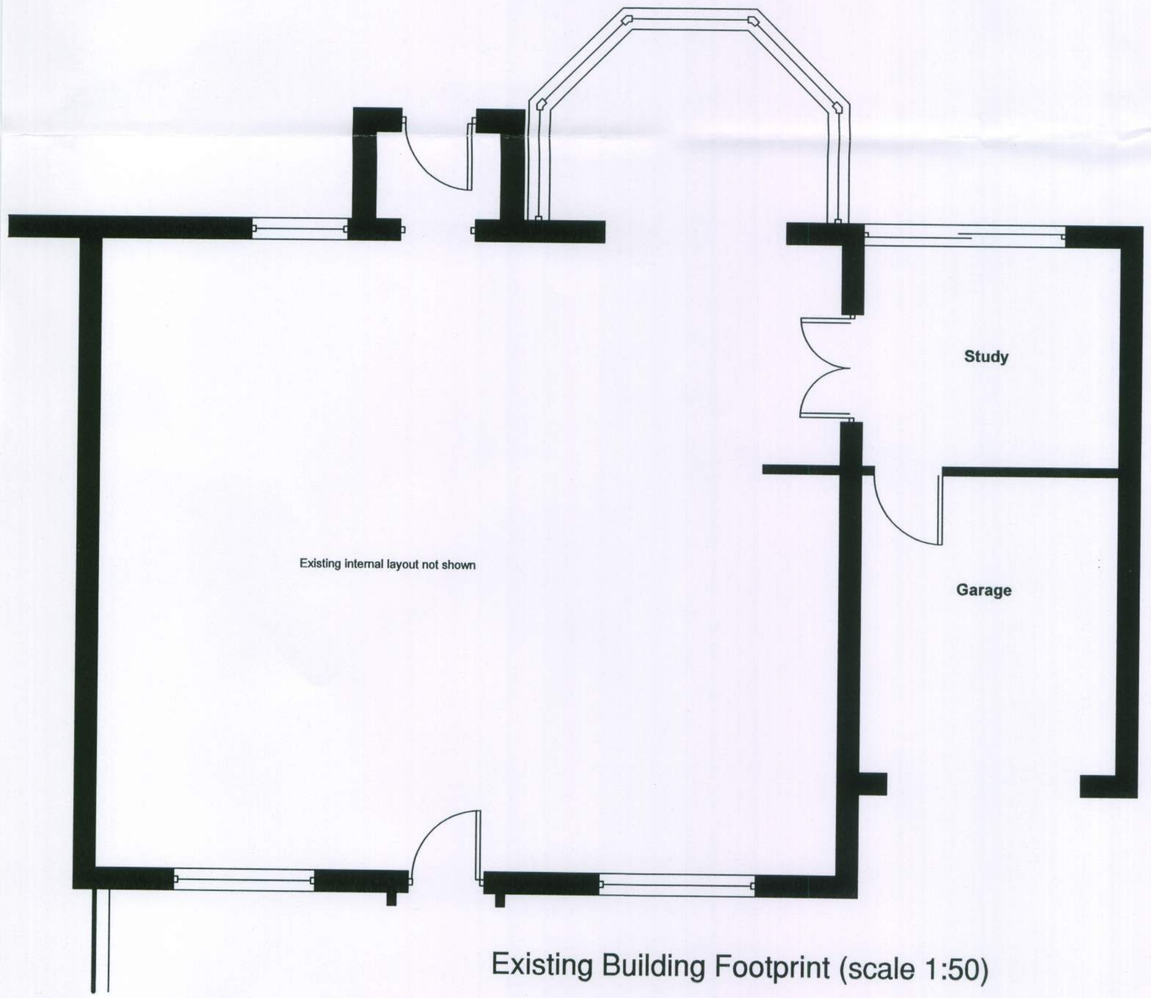

Existing Building Footprint (scale 1:50)

Boundary line

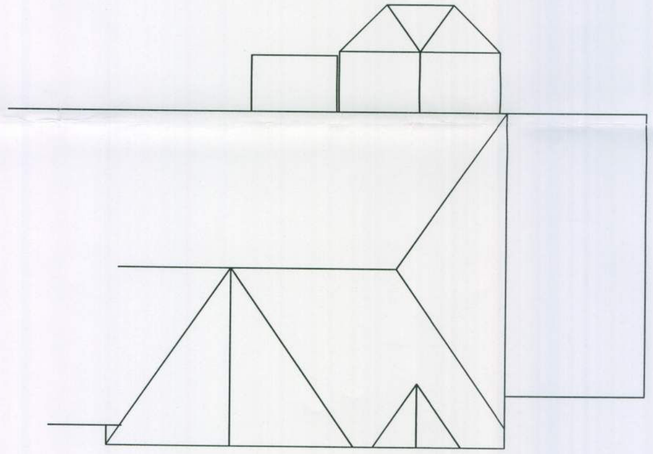

Existing Roof Plan (scale 1:100)

IAN WIECK MRICS
Chartered Building Surveyor
28 Golden Avenue, East Preston
West Sussex. BN16 1QY
Tel:01903 786526
Email: ian.wieck.mrics@btinternet.com

Client
St Margaret's PCC Angmering

Job
34 Arundel Road
Angmering

Drawing
Existing Footprint & Elevations

Date	Scale
May 2010	1:100 & 1:50 @ A2

Drg No.	Rev
02 / 10 / 03	

RICS

ARUN DISTRICT COUNCIL
No. A 72 10
Received

ARUN DISTRICT COUNCIL A/72/10/