

East/Front Elevation

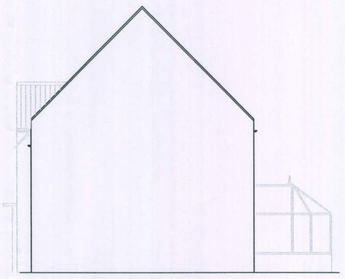

North/SideElevation



West/RearElevation

Proposed Elevations (scale 1:100)

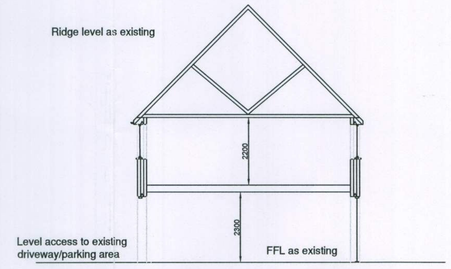

Section (scale 1:100)

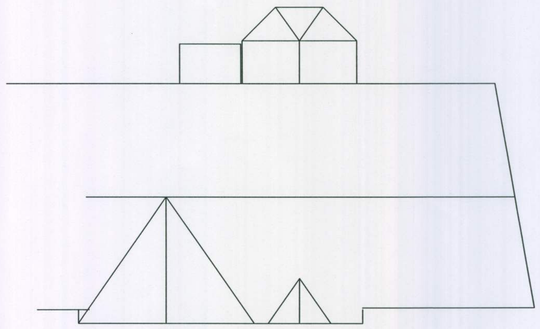

Proposed Roof Plan (scale 1:100)

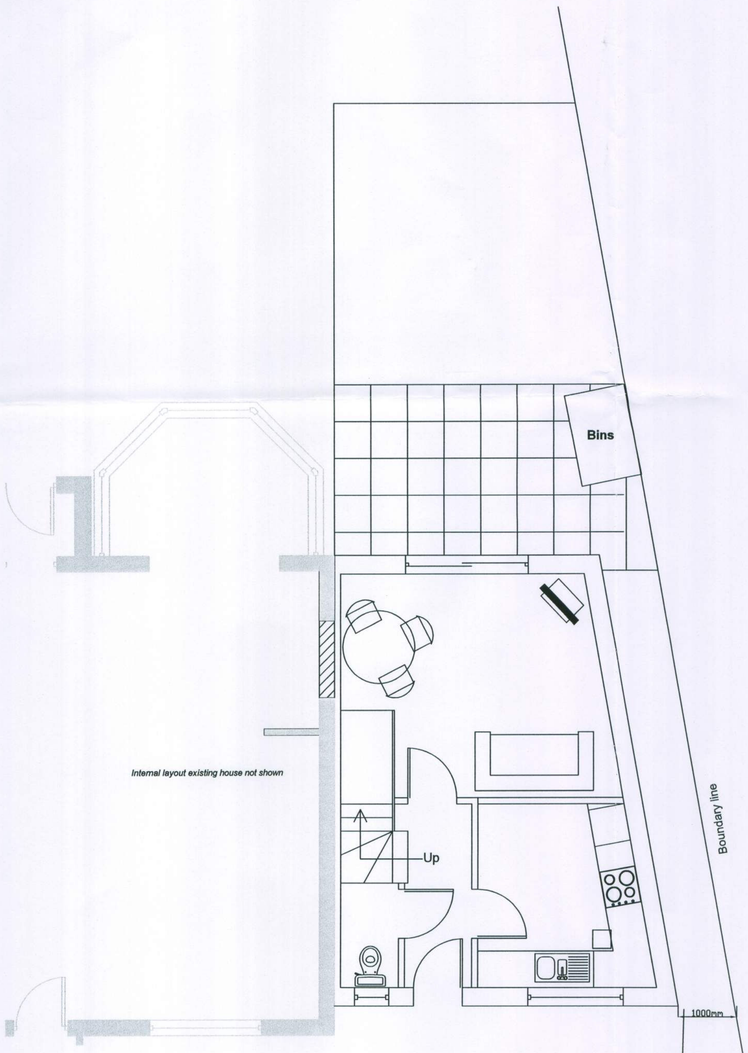

Ground Floor

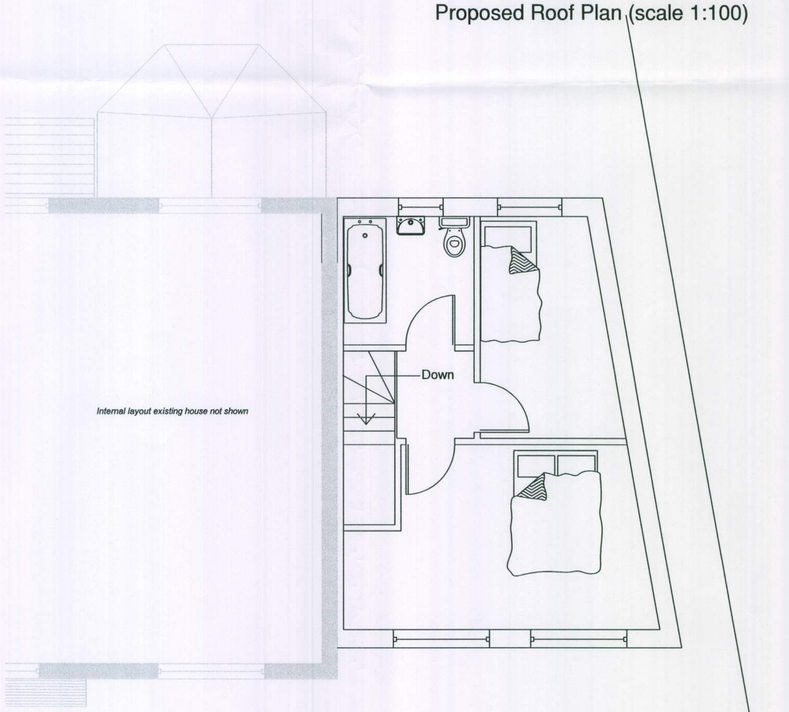

First Floor

New drain run to connect into public sewer in Arundel Road

Proposed Floor Plans for Cottage (scale 1:50)

ARUN DISTRICT COUNCIL
No. A/72/10
Received

IAN WIECK MRICS
Chartered Building Surveyor

28 Golden Avenue, East Preston
West Sussex. BN16 1QY
Tel:01903 786526
Email: ian.wieck.mrics@btinternet.com

Client
St Margaret's PCC Angmering

Job
34 Arundel Road
Angmering

Drawing
Proposed

Date
May 2010

Scale
1:100 & 1:50 @ A1

Drg No.
02 / 10 / 04

Rev

RICS

ARUN DISTRICT COUNCIL A/72/10/