


# Ham Manor Golf Club

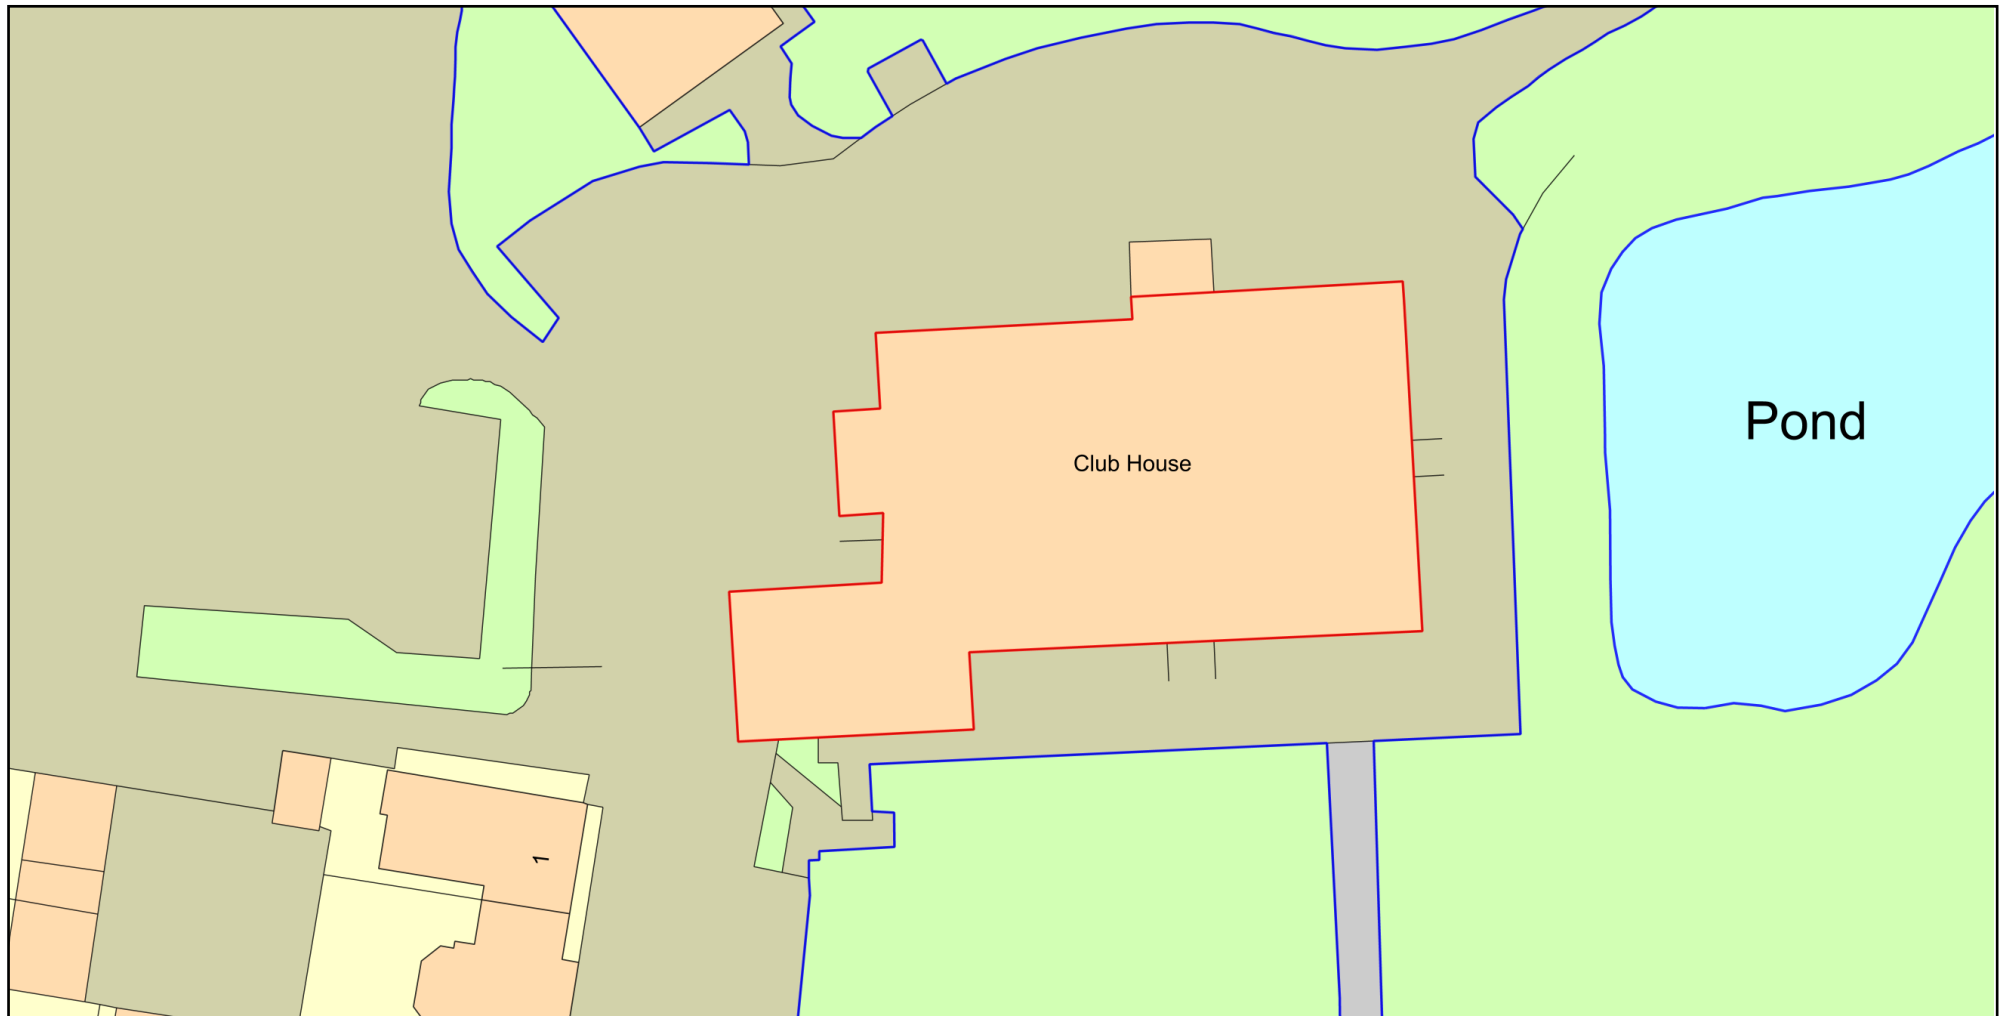

0 20  
Metres



Plan Produced for: Planning Application

Date Produced: 09 Feb 2026

Plan Reference Number: TQRQM26040123416222

Scale: 1:500 @ A4

© Crown copyright and database rights 2025 OS 100042766