ARUN DISTRICT COUNCIL AT/319/PL

PROPOSED ELEVATIONS 1:200@ A3

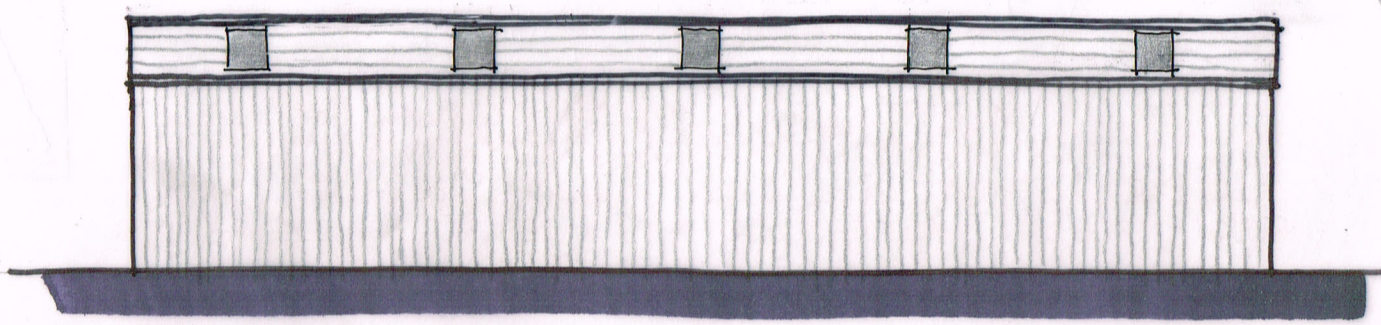

REAR (w)

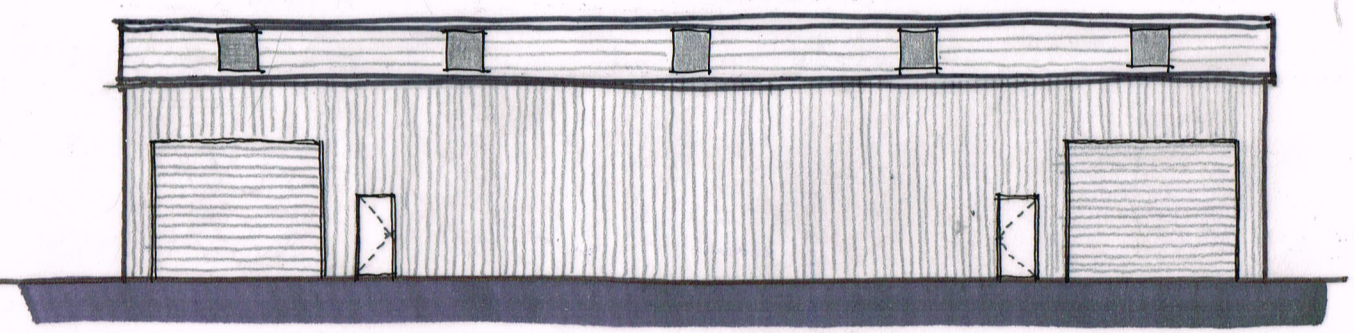

FRONT (e)

Wayne Gander MCIAT
Architectural Technologist
98 Durrington Lane
Worthing
West Sussex BN13 2RQ
Tel. 01903 694817

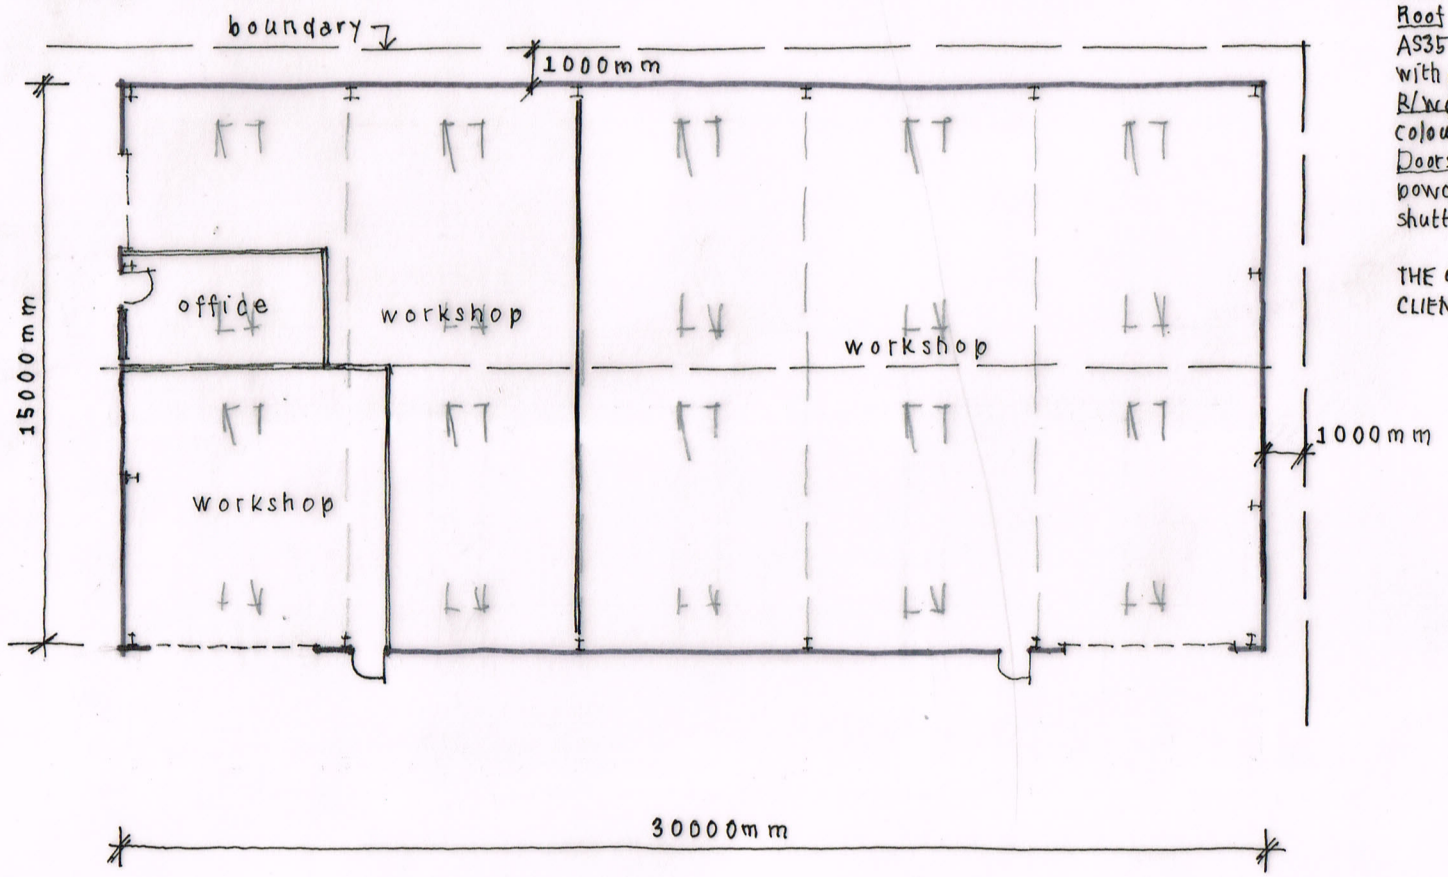

GROUND FLOOR PLAN 1:200 @ A3

0 2 4 6 8 10m
metres

SCHEDULE OF FINISHES

Elevations
AS35 composite wall cladding panels (80mm thick), colour tba,
Roof
AS35 composite roof cladding panels (100mm thick), colour tba, with glazed roofing panels
R/W goods
colour coded plastisol external guttering & downpipes
Doors
powdercoated aluminium personnel door & composite roller shutter garage door

THE CONTRACTOR IS TO PROVIDE SAMPLES FOR APPROVAL BY THE CLIENT AND THE LOCAL PLANNING AUTHORITY WHERE REQUIRED.

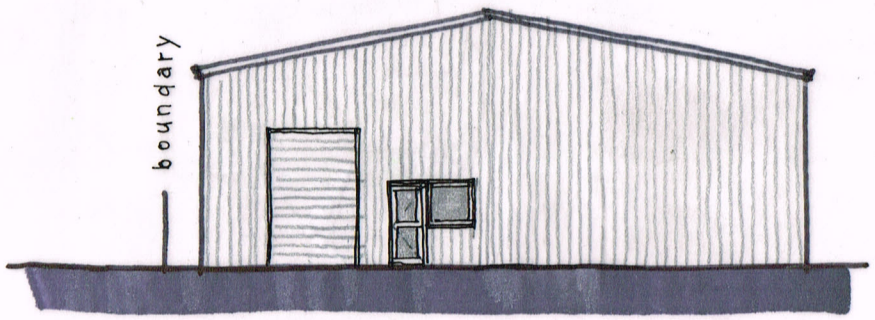

SIDE (s)

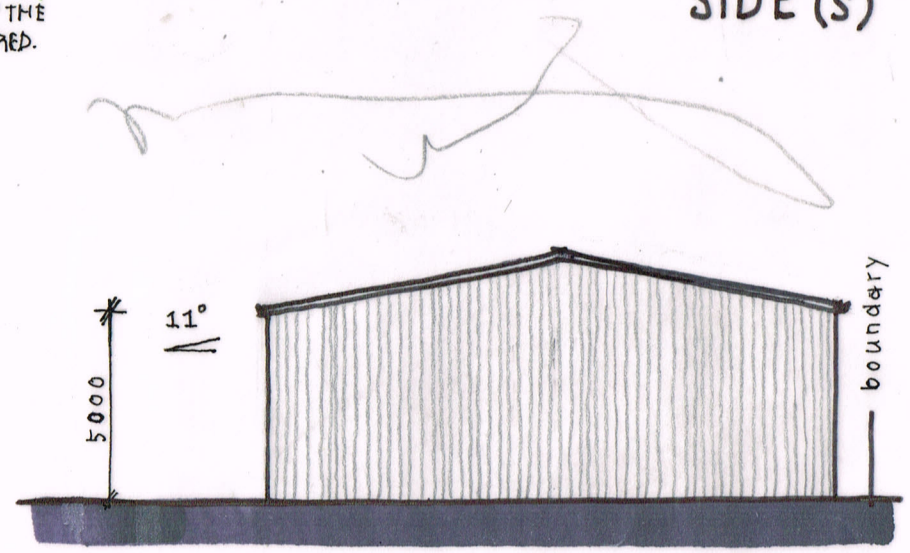

SIDE (n)

Revision A – layout + size updates 20/5/19

ROUNDSTONE VAN CENTRE, ROUNDSTONE LANE, ANGMERING
Proposals 01 A
May 2019