ROUNDSTONE VAN CENTRE, ANGMERING

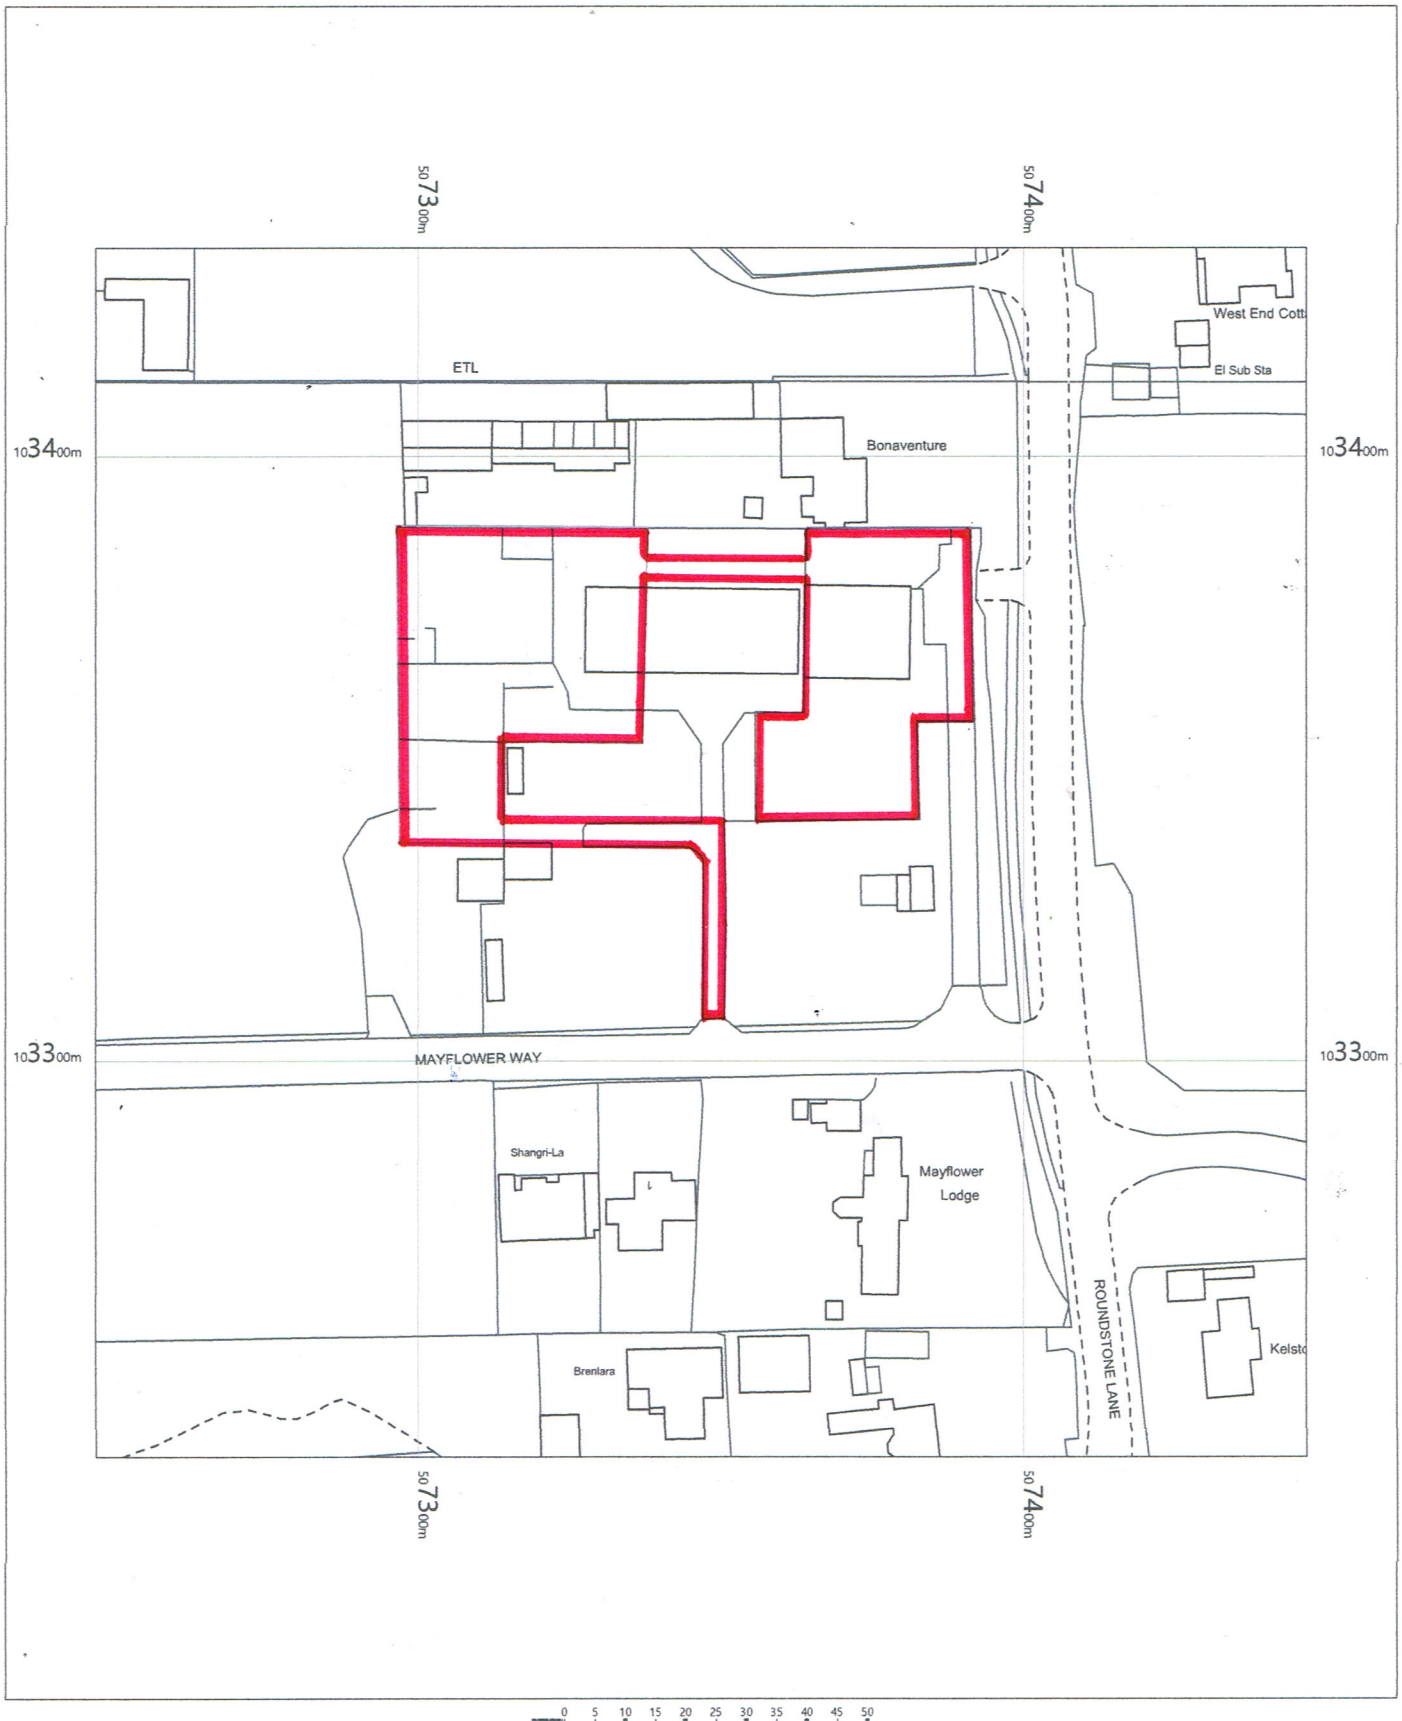

OS MasterMap 1250/2500/10000 scale
Monday, May 20, 2019, ID: CM-00801088
www.centremapslive.co.uk

1:1250 scale print at A4, Centre: 507347 E, 103335 N

©Crown Copyright Ordnance Survey. Licence no. 100019980

N

Wayne Gander MCIAT
Chartered Architectural Technologist

98 Durrington Lane
Worthing
West Sussex
BN13 2RQ

Tel. 01903 694817

waynegander08@gmail.com