ARUN DISTRICT COUNCIL AT/319/PL

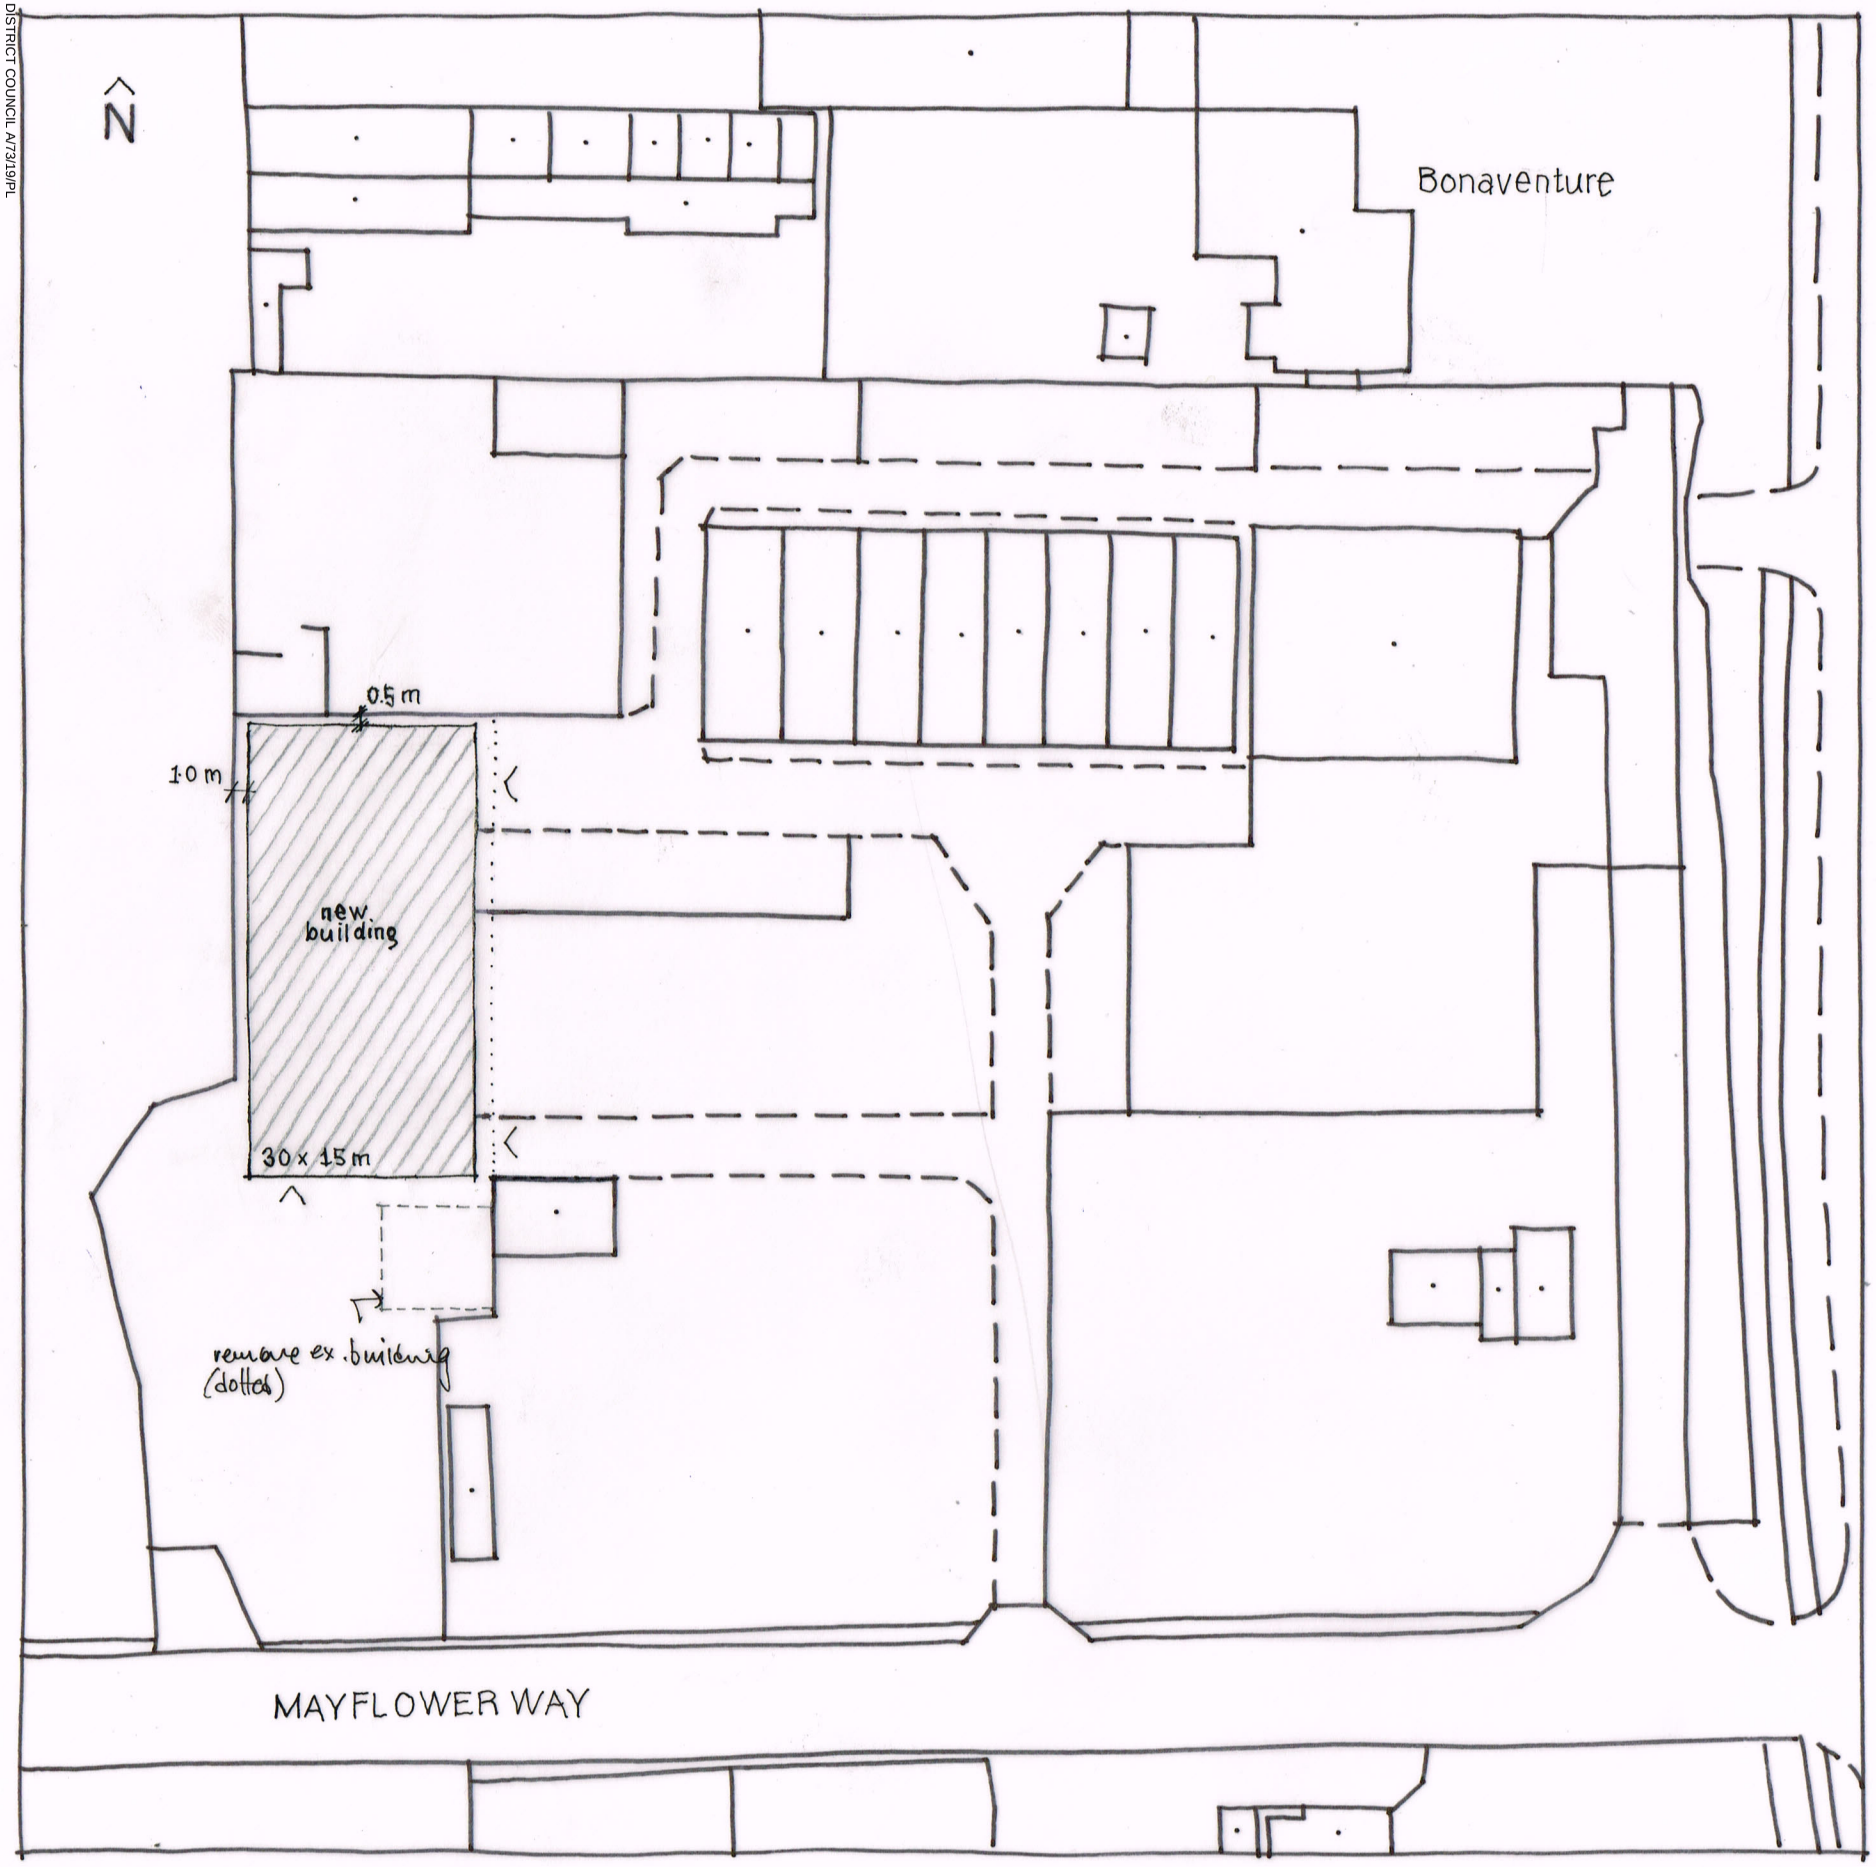

SITE PLAN 1:500 @ A3

0 5 10 15 20 25m
metres

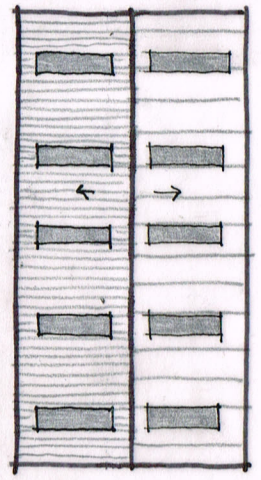

ROOF PLAN 1:500

Wayne Gander MCIAT
Architectural Technologist
98 Durrington Lane
Worthing
West Sussex BN13 2RQ
Tel. 01903 694817

Revisions B- building positions confirmed 19/6/19
A - layout & size updated 20/5/19

ROUNDSTONE VAN CENTRE, ROUNDSTONE LANE, ANGMERING

Proposals 02 B May 2019