



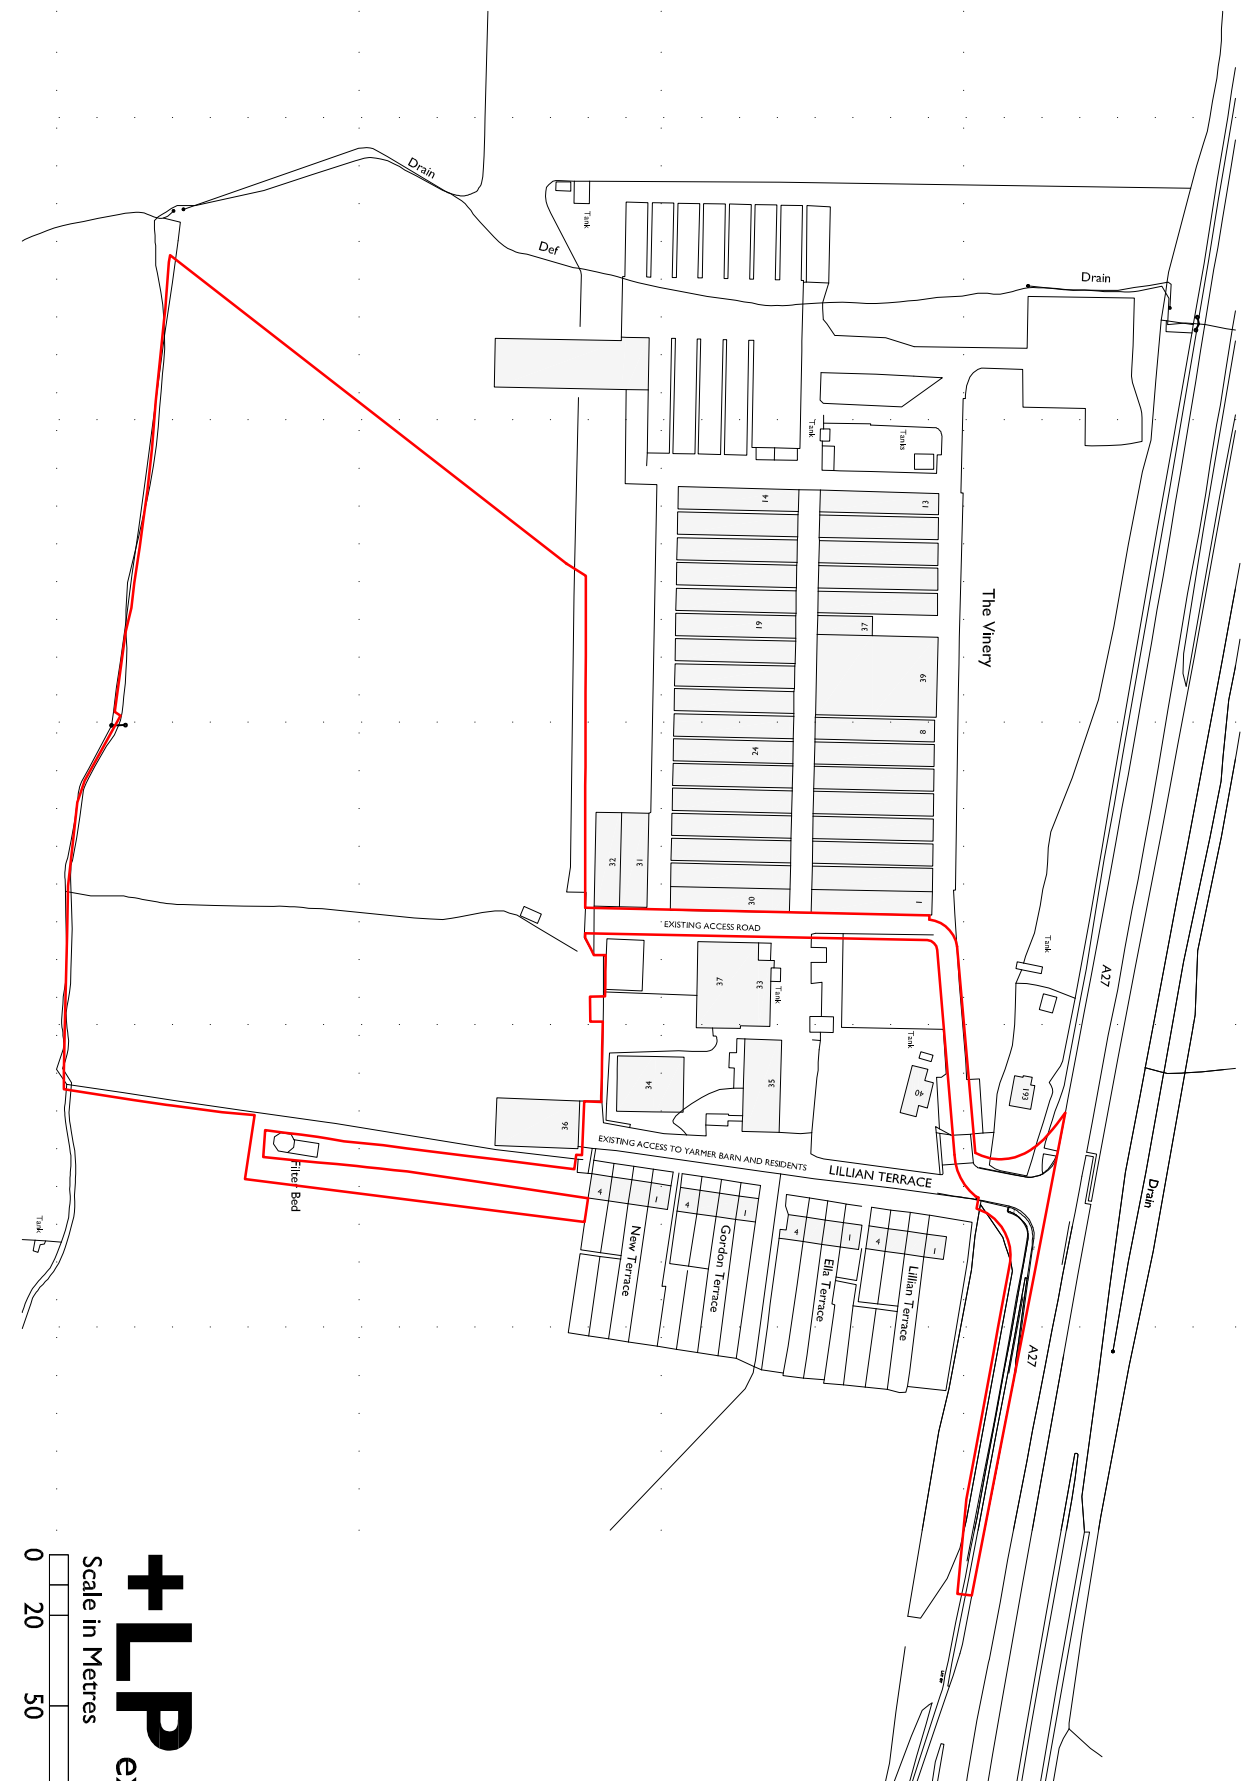

+LIP
existing location plan

Scale in Metres
0 20 50 100 200


N

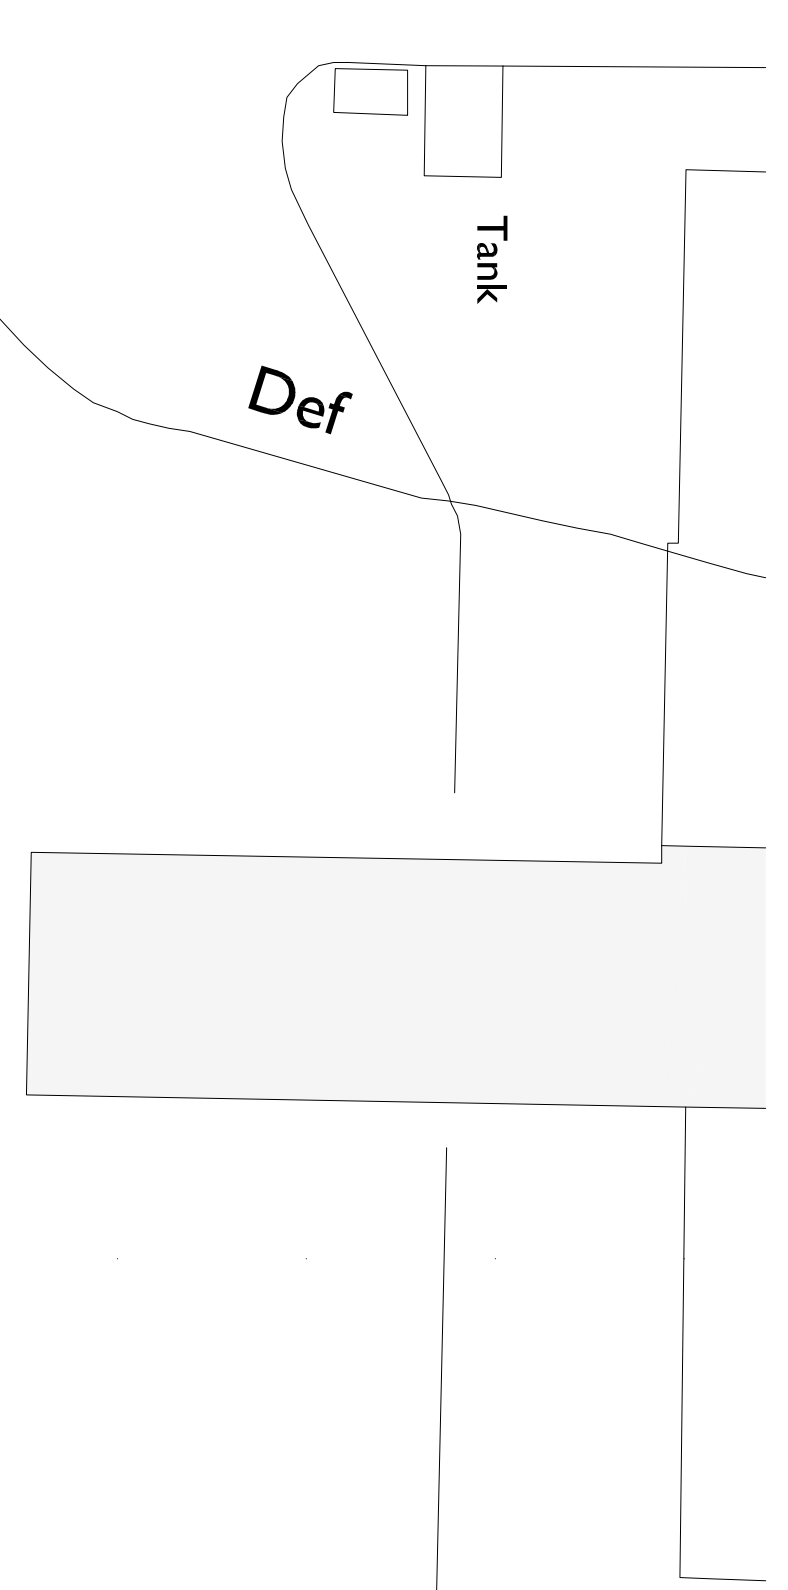

+BP
existing block plan


Scale in Metres
0 5 10 15 20 30 40 50

N

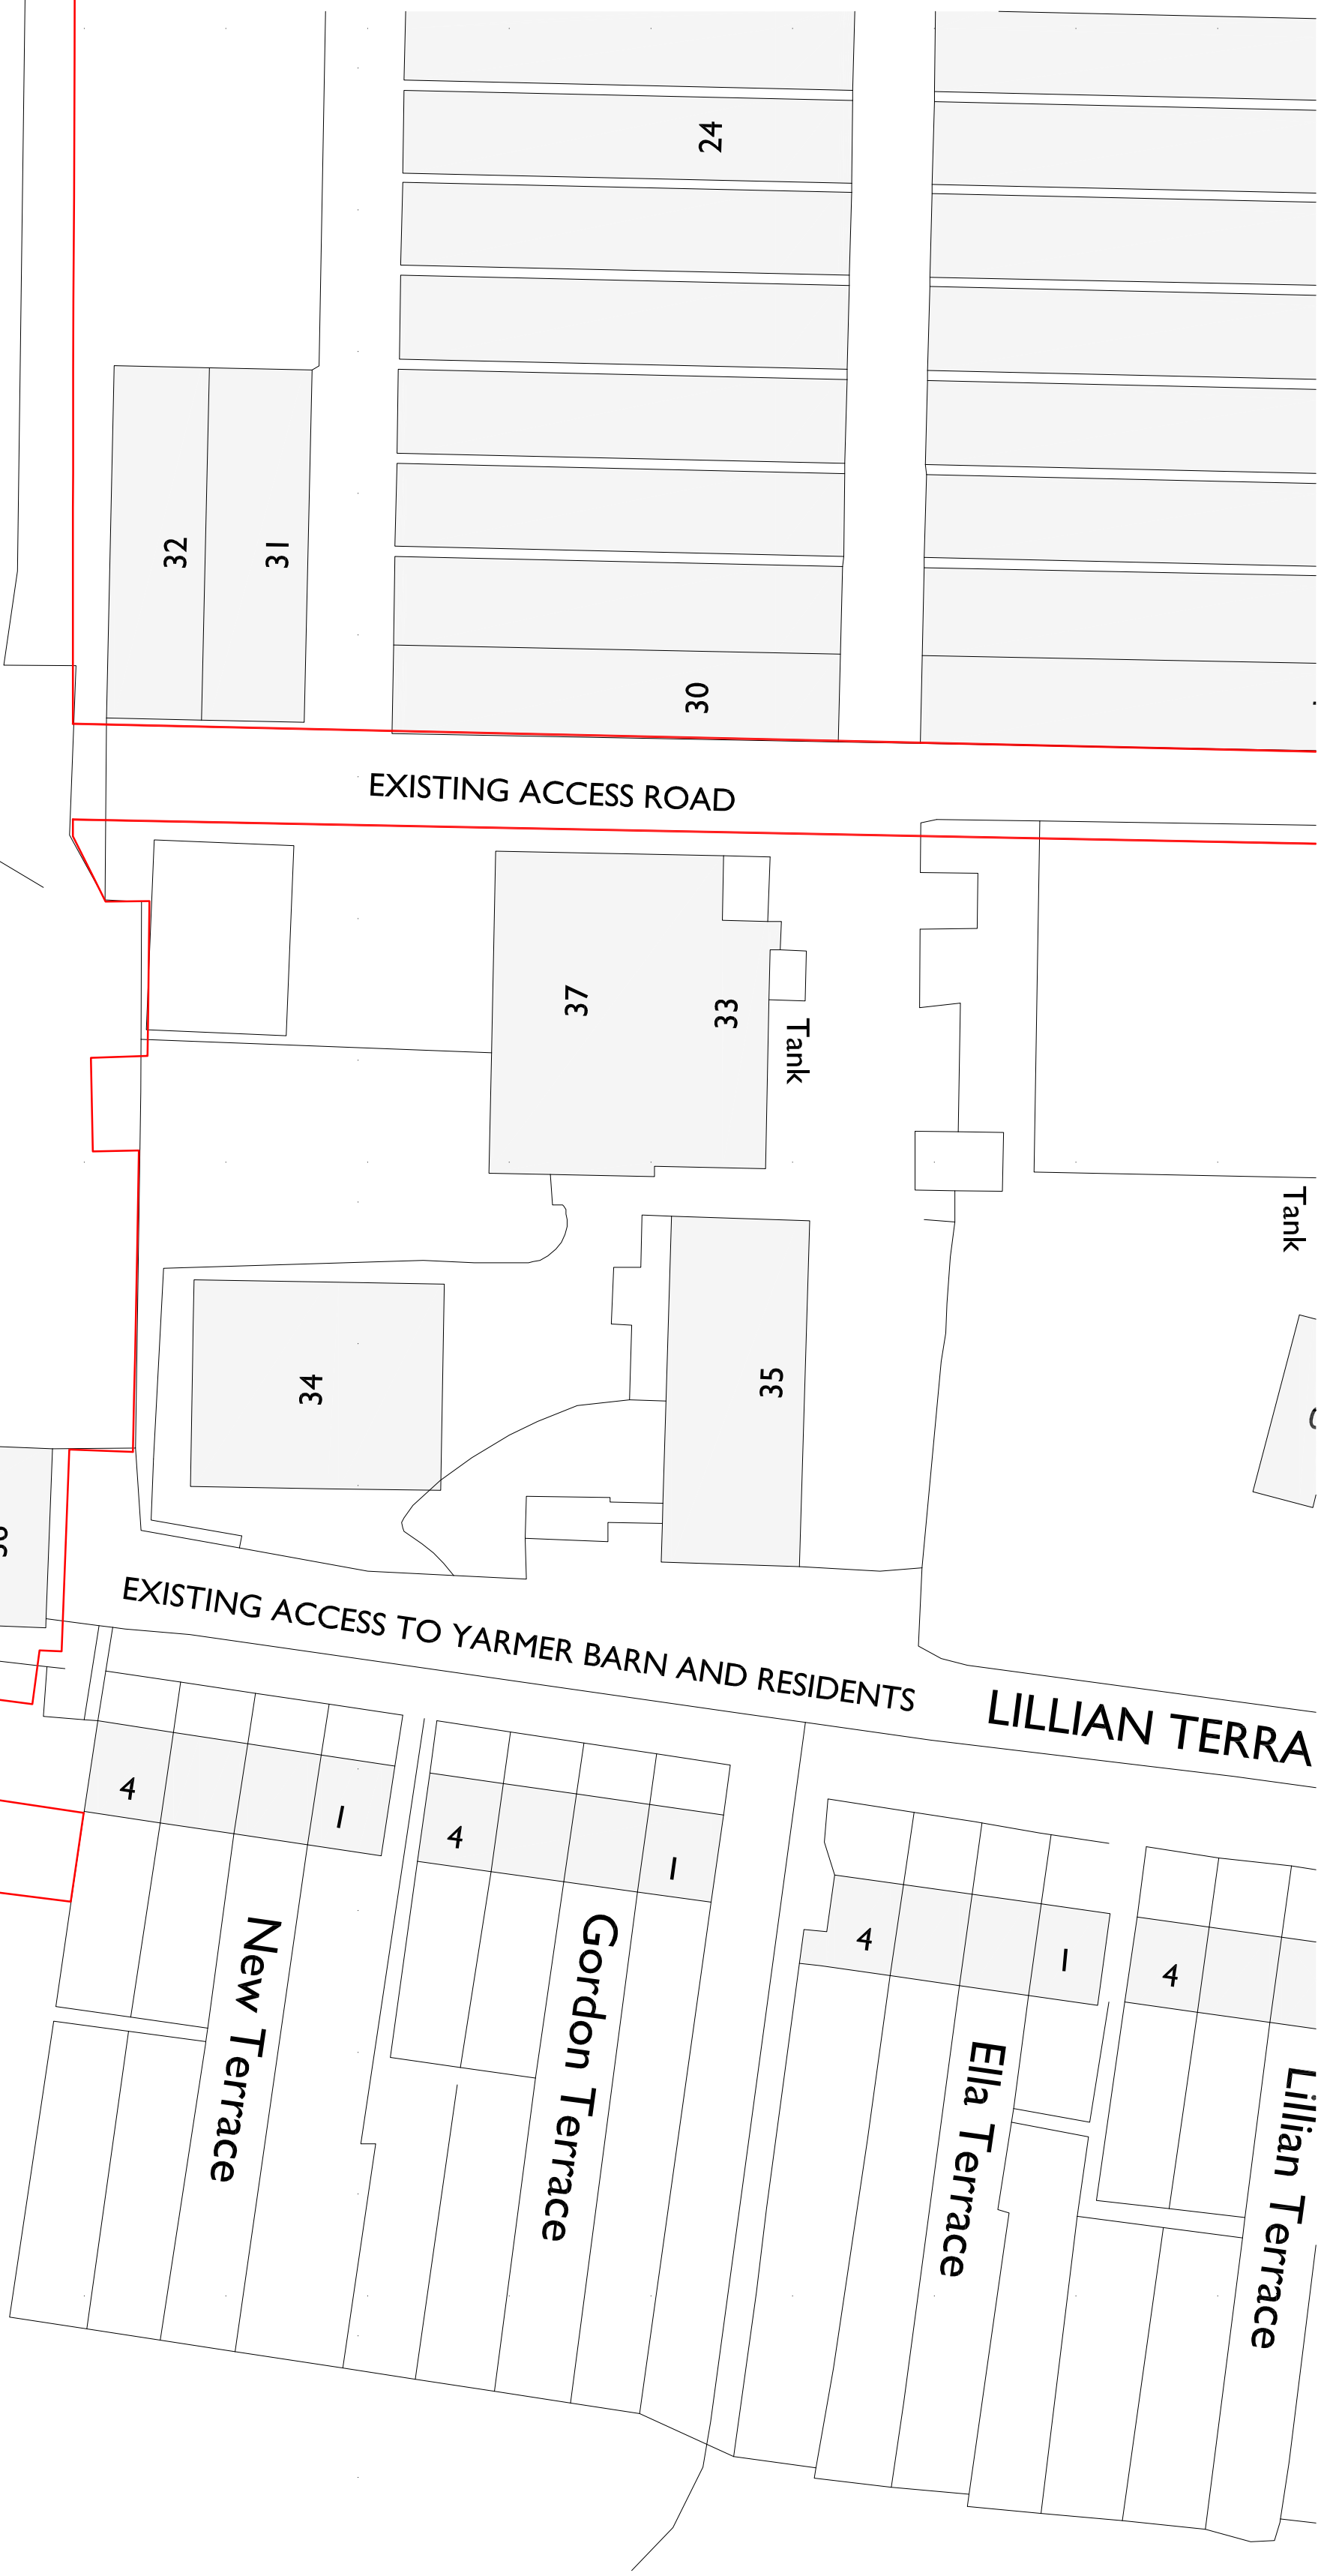

APPLICATION FOR DETAILED PLANNING CONSENT

REVISION

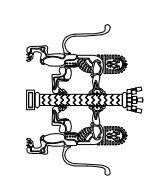

Liam Russell Architects
architecture and development

The studios, 1 Royal Leamington Spa, Leamington Spa, Warwick, CV32 3JY, UK
+44 (0)1922 500000
Liam Russell Architects Ltd registered in England and Wales 04738836



CHECKED	LIA
DRAWN	BH
DATE	JUNE 2013
SCALE	1:500/250 @ A1 1:1000/500 @ A3
REVISION	B
NUMBER	064-PA-001

DRAWING	EXISTING LOCATION AND BLOCK PLAN
CLIENT	

DO NOT SCALE FROM THIS DRAWING. THIS DRAWING IS COPYRIGHT ©