Only figured dimensions are to be used. All dimensions to be checked on site.

Please note: Refer to 'type' of drawing below; planning drawings should only be treated as such.

Notes

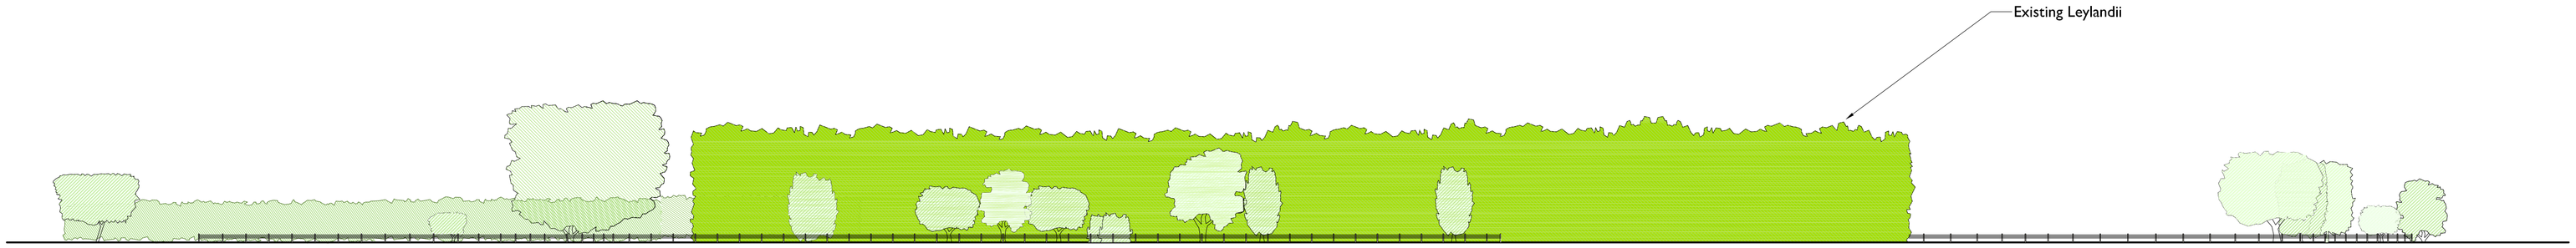

+EL existing north elevation

Scale in Metres

0 5 10 15 20 30 40 50

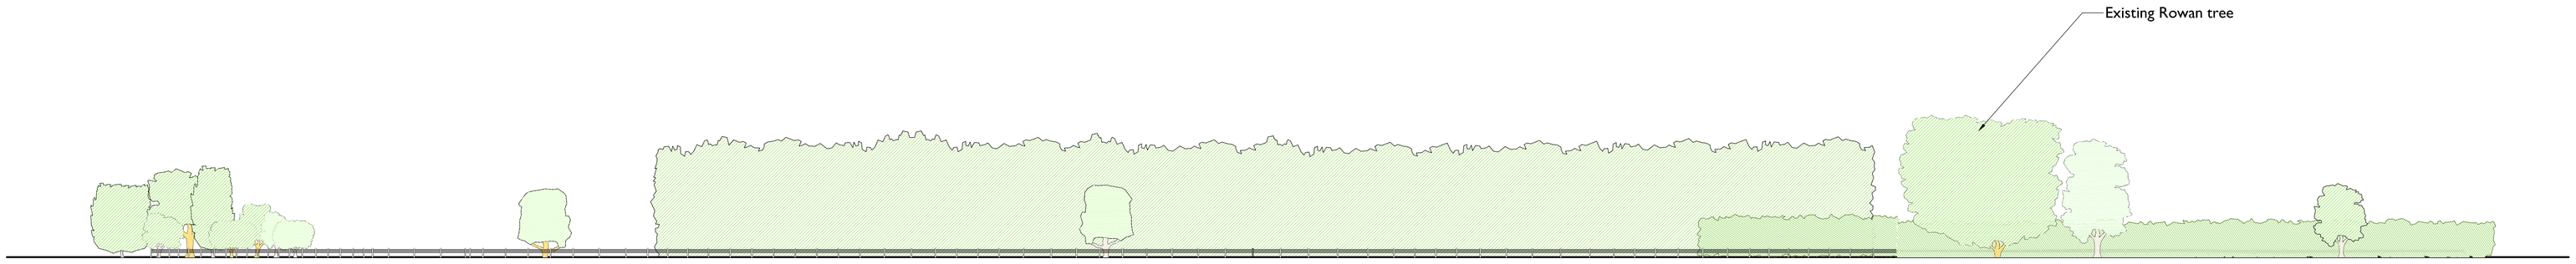

+EL existing south elevation

Scale in Metres

0 5 10 15 20 30 40 50

+EL existing east elevation

Scale in Metres

0 5 10 15 20 30 40 50

+EL existing west elevation

Scale in Metres

0 5 10 15 20 30 40 50

APPLICATION FOR DETAILED
PLANNING CONSENT

REVISION

Liam Russell Architects
architecture and development

The Studios, 3 Broad Reach Mews, Ropetackle, Shoreham by Sea, West Sussex, BN43 5EY, UK
- t. ++44 (0)845 180 3676 f ++44(0)845 180 3675 www.liamrussellarchitects.com -
Liam Russell Architects Ltd registered in England and Wales 04758636

fargro Ask the Specialists!

CLIENT

CHECKED
LRA

DRAWN
BH

DATE
JUNE 2013

SCALE
1:500 @ A1
1:1000 @ A3

DRAWING

EXISTING SITE ELEVATIONS

REVISION
A

NUMBER
0764-PA-003

DO NOT SCALE FROM THIS DRAWING. THIS DRAWING IS COPYRIGHT ©

ARUN DISTRICT COUNCIL A/14/13/