Only figured dimensions are to be used. All dimensions to be checked on site.

Please note: Refer to 'type' of drawing below; planning drawings should only be treated as such.

Notes

+PH Aerial image from east

+PH Aerial image from west

+PH Aerial image from south

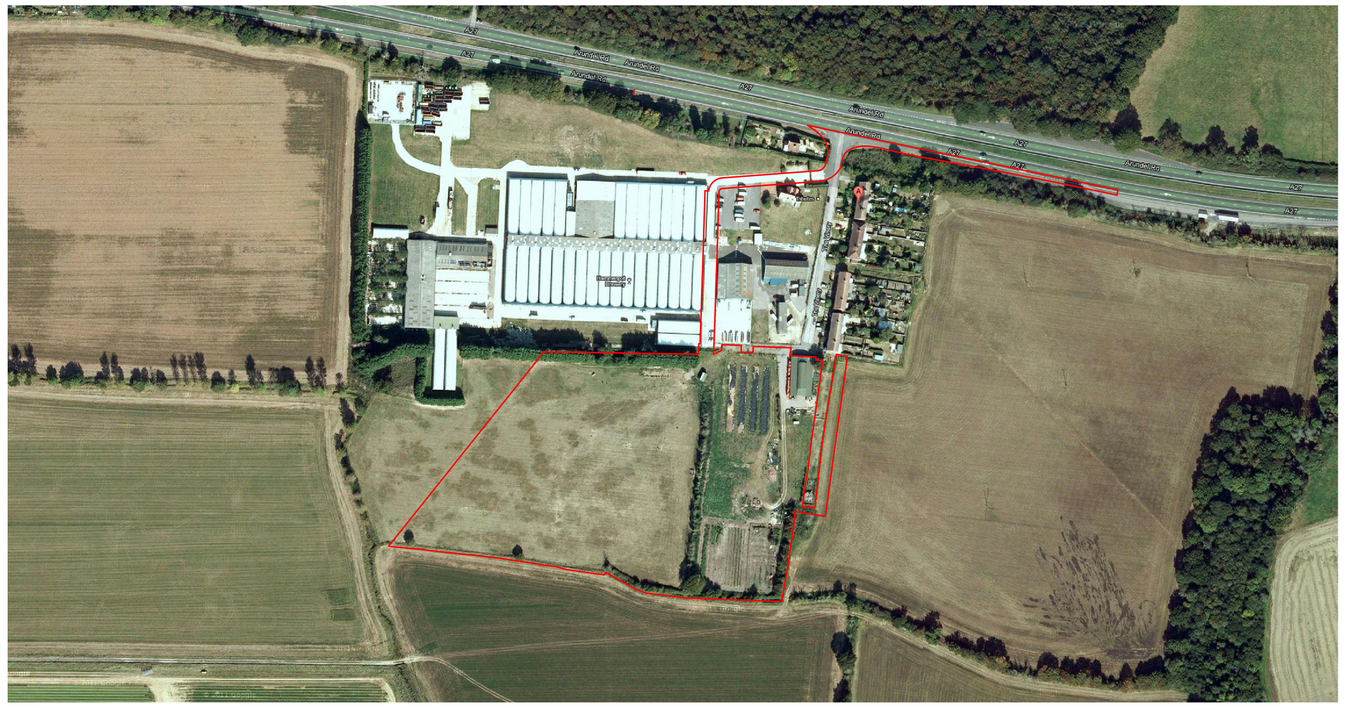

+PH Aerial image

APPLICATION FOR DETAILED
PLANNING CONSENT

REVISION

Liam Russell Architects
architecture and development

The Studios, 3 Broad Reach Mews, Ropetackle, Shoreham by Sea, West Sussex, BN43 5EY, UK
- t. +44 (0)845 180 3676 f +44(0)845 180 3675 www.liamrussellarchitects.com -
Liam Russell Architects Ltd registered in England and Wales 04758636

fargro Ask the Specialists!

CLIENT	CHECKED: LRA
	DRAWN: BH
	DATE: JUNE 2013
	SCALE: NTS @ A1 NTS @ A3
DRAWING: AERIAL PHOTOGRAPHS	REVISION: B
	NUMBER: 0764-PA-004

DO NOT SCALE FROM THIS DRAWING. THIS DRAWING IS COPYRIGHT ©

ARUN DISTRICT COUNCIL A/14/13/