


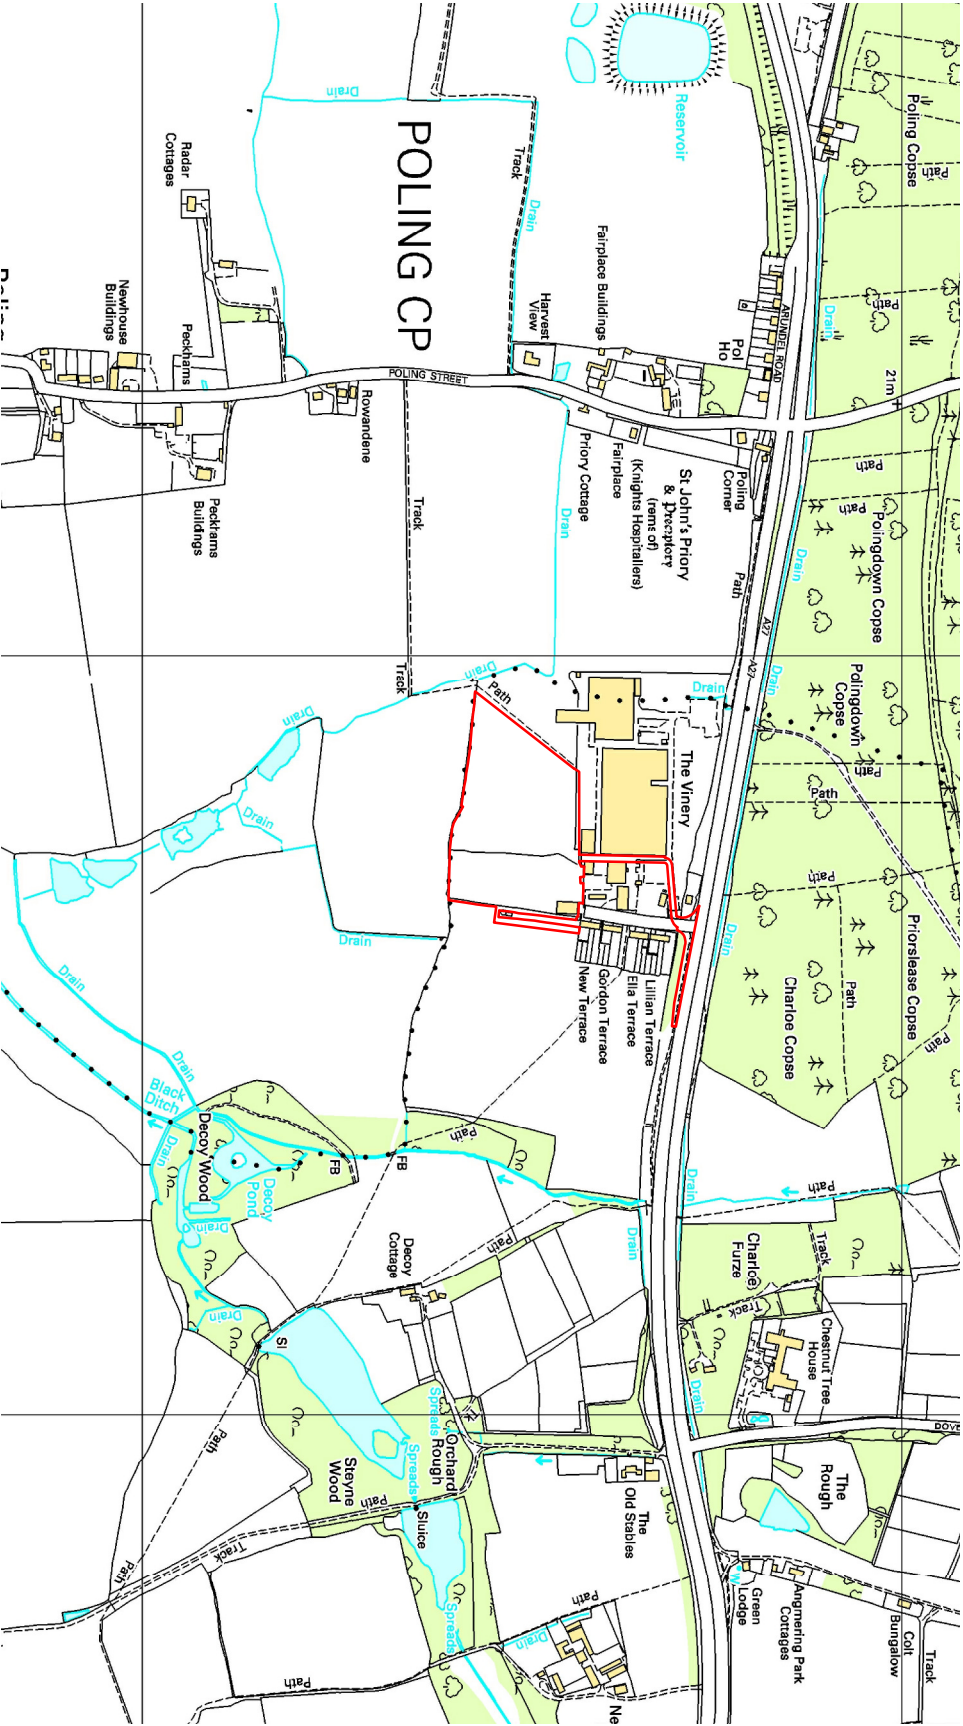

+LP Location Plan

Scale in Metres



APPLICATION FOR DETAILED PLANNING FOR CONSENT

REVISION



Liam Russell Architects

architecture and development



CHECKED LSA

DATE JUNE 2015

SCALE 1:1000 @

DRAWING LOCATION PLAN

REVISION

NUMBER 004/17/15

DO NOT SCALE FROM THE DRAWING. THE DRAWING IS COPYRIGHT © ARUN DISTRICT COUNCIL 17/15