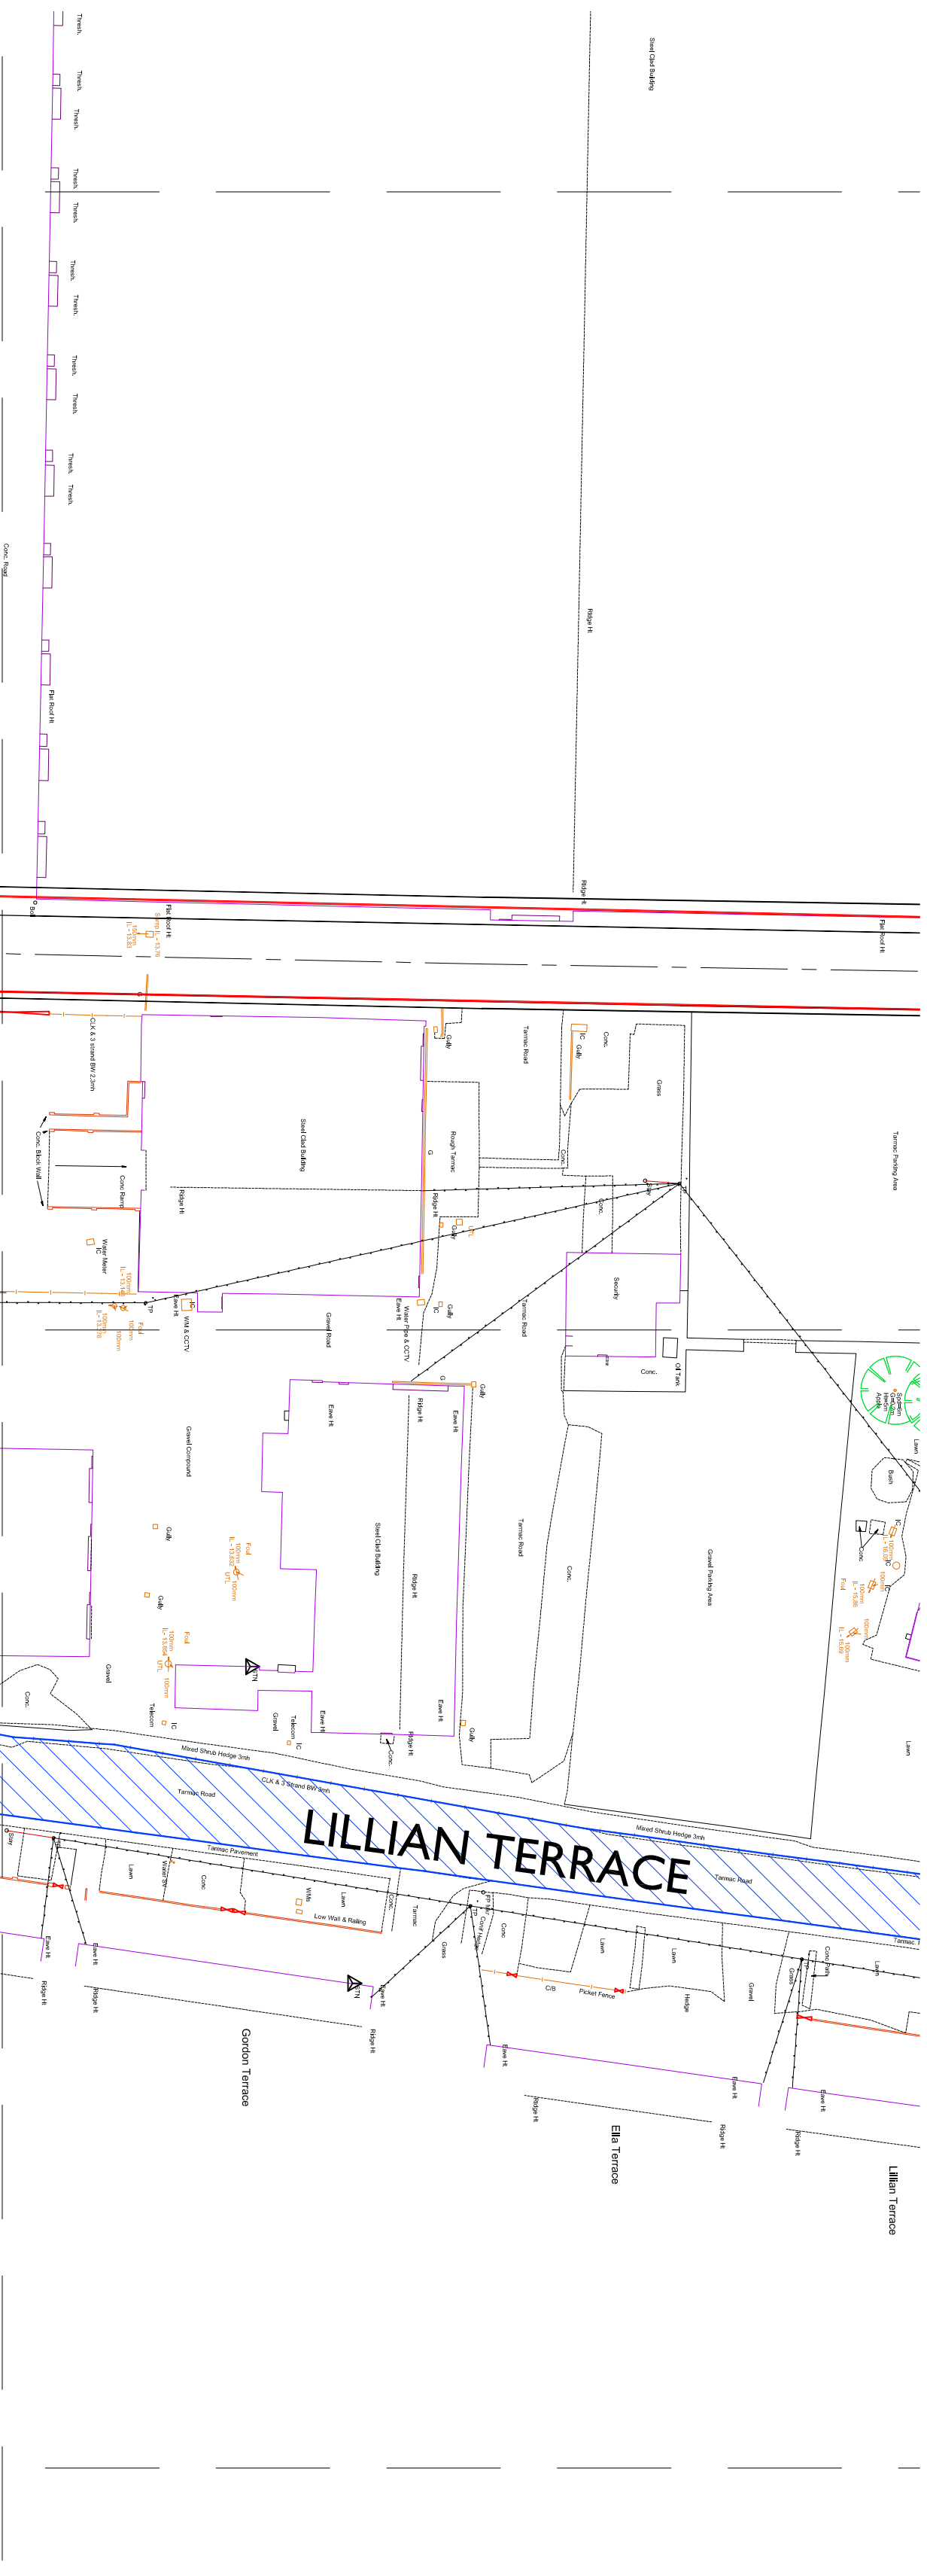
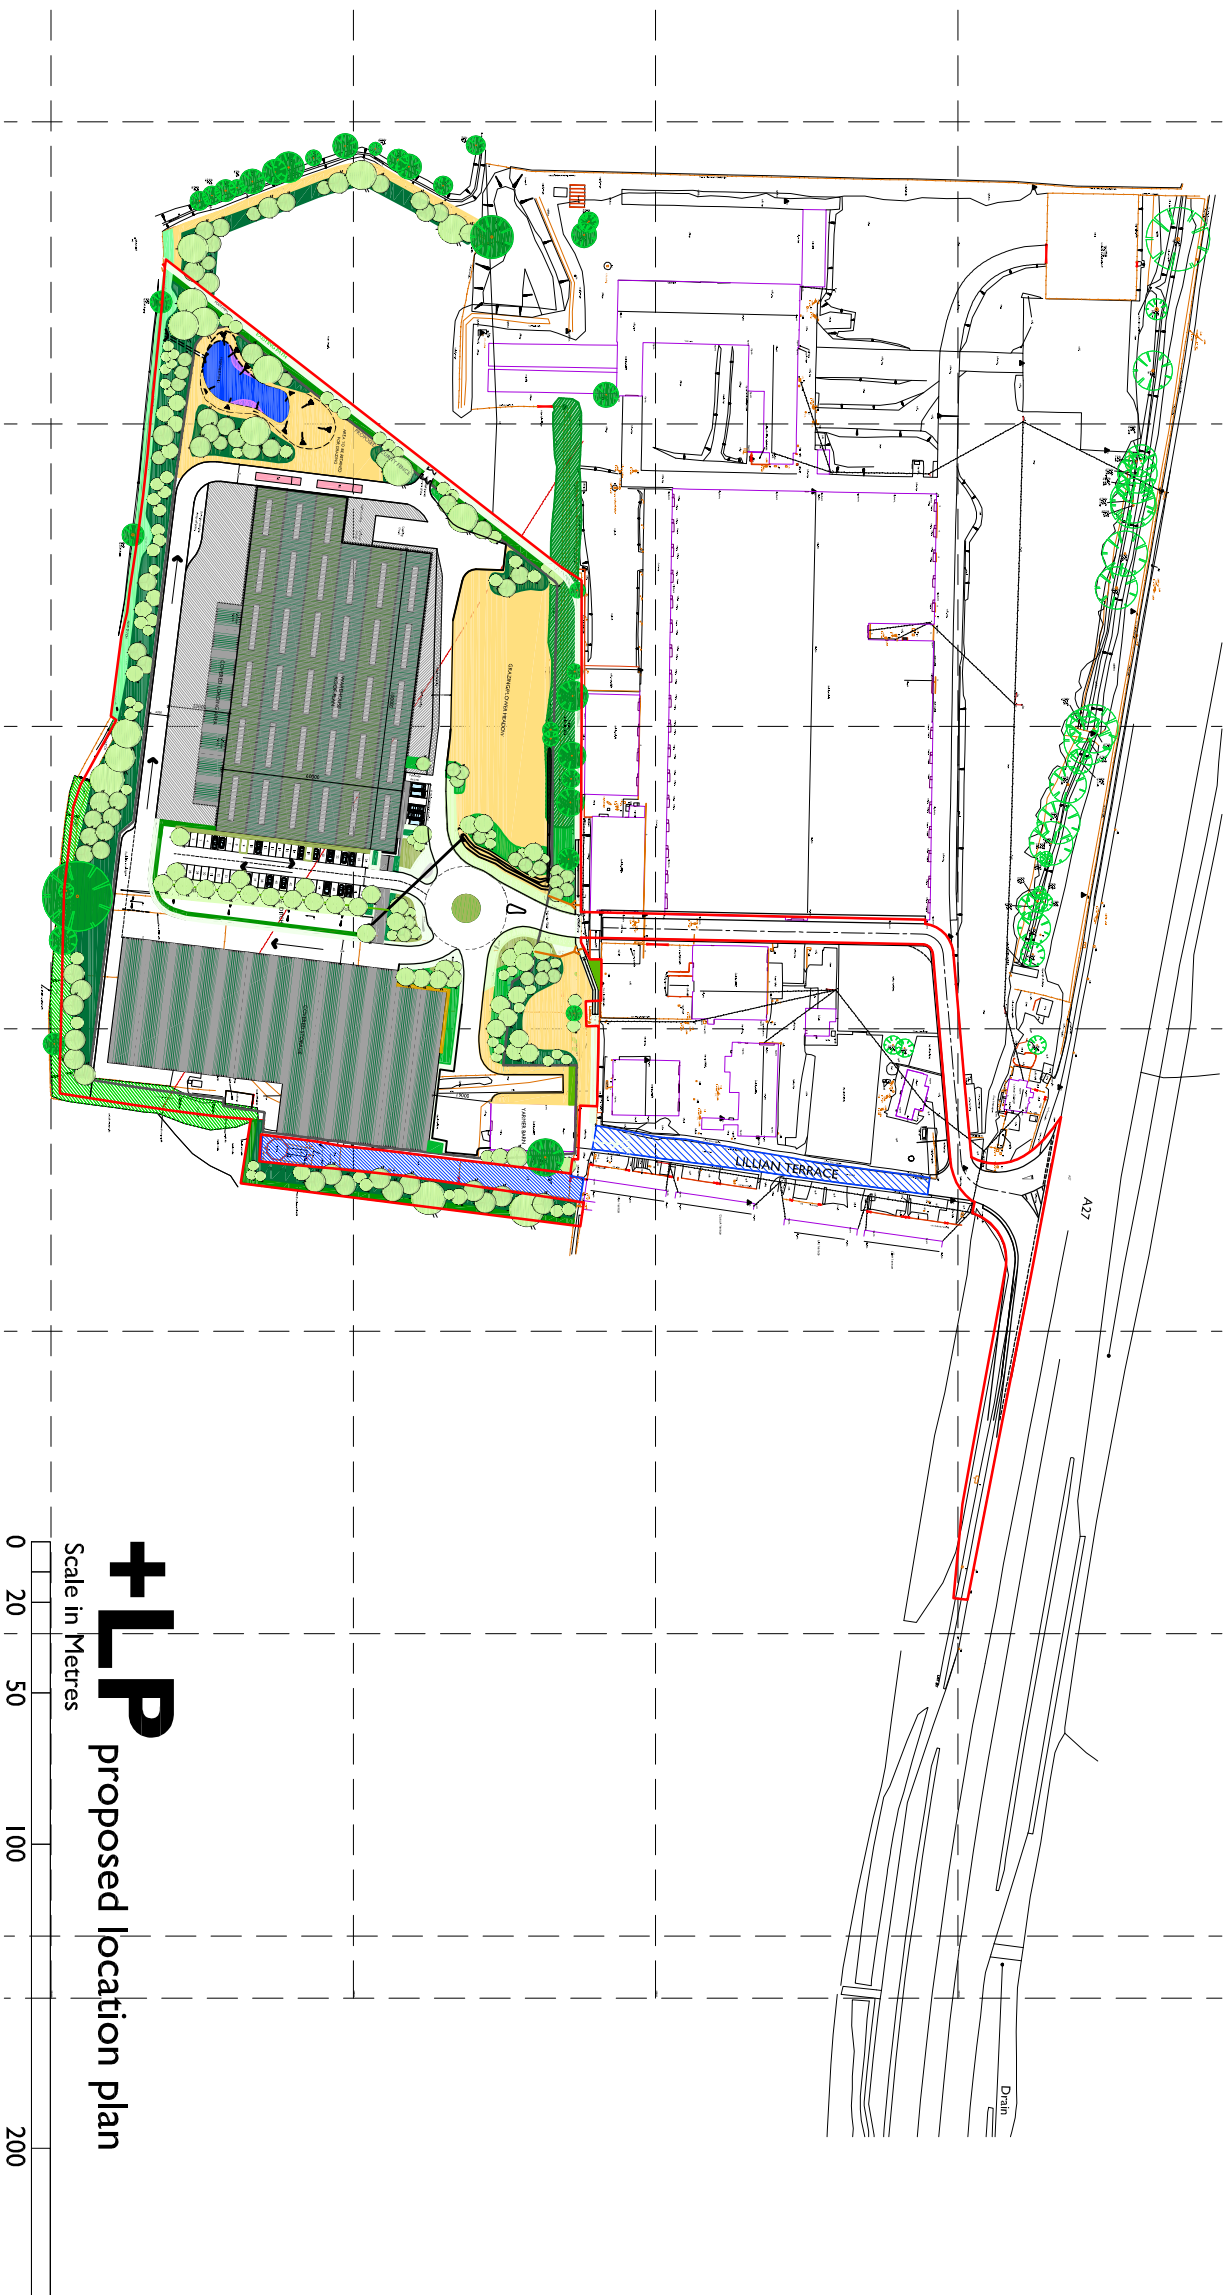



Only figured dimensions are to be used. All dimensions to be checked on site.

Please note: Refer to 'type' of drawing below: planning drawings should only be treated as such.

NOTES

APPLICATION FOR DETAILED PLANNING FOR CONSENT

REVISION

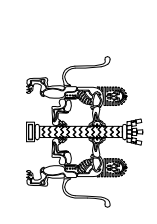

Liam Russell Architects

architecture and development



CLIENT

DATE

SCALE

DRAWING

PROPOSED SITE PLAN

NUMBER

DO NOT SCALE FROM THIS DRAWING. THIS DRAWING IS COPYRIGHT ©