


Only figured dimensions are to be used. All dimensions to be checked on site.



Please note: Refer to 'type' of drawing below: planning drawings should only be treated as such.

Notes

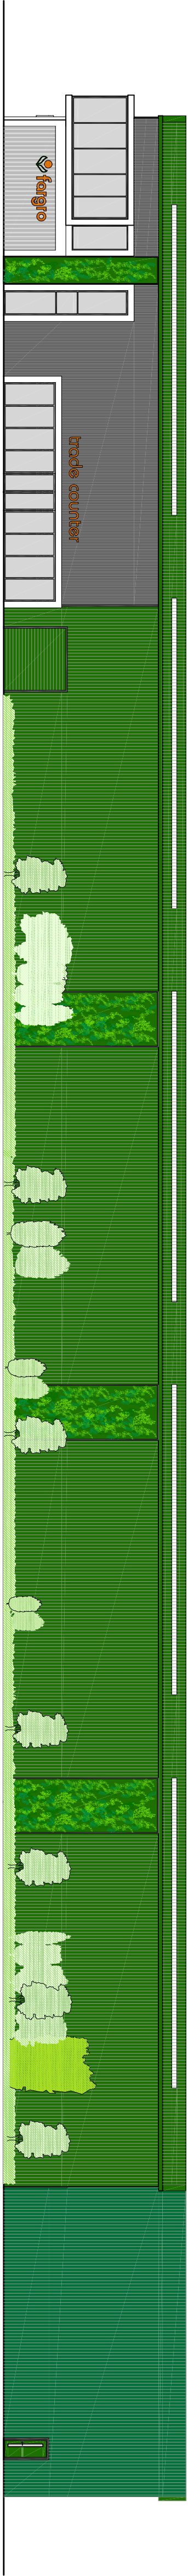



+EL proposed north elevation

Scale in Metres

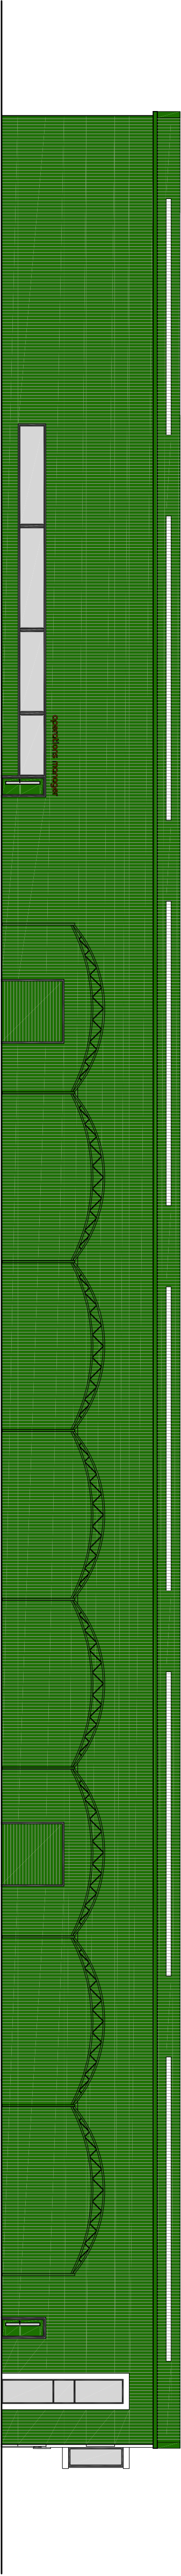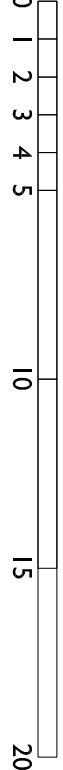



+EL proposed south elevation

Scale in Metres

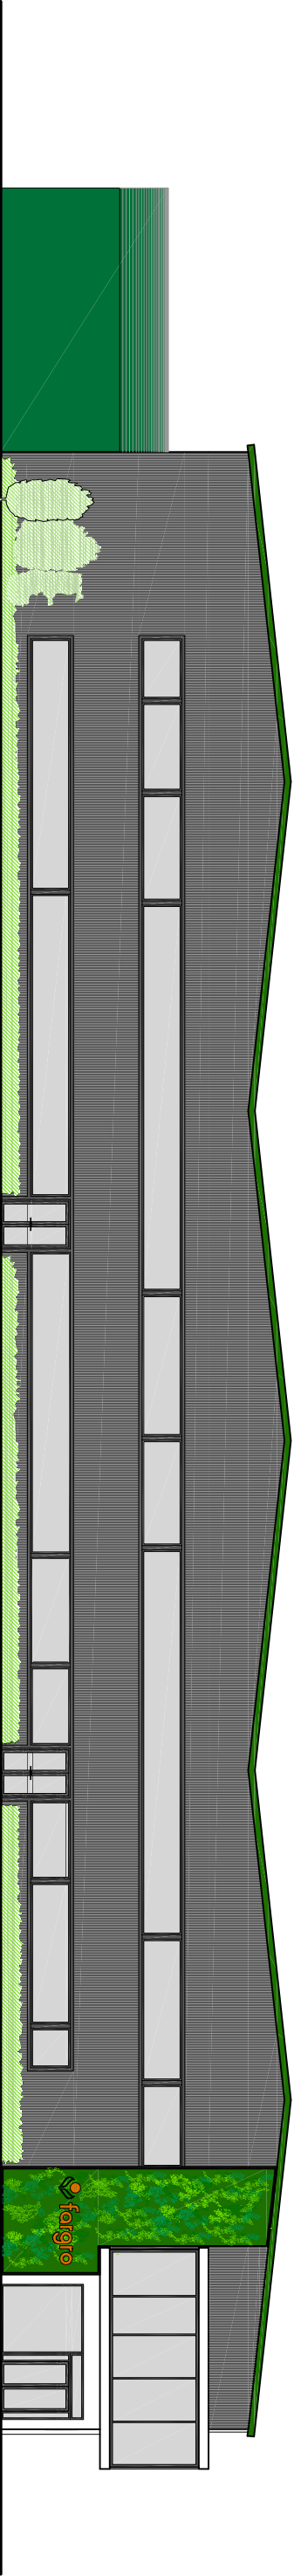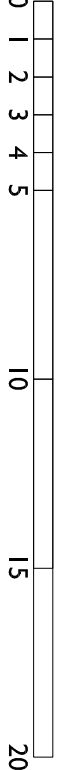


+EL proposed east elevation

Scale in Metres

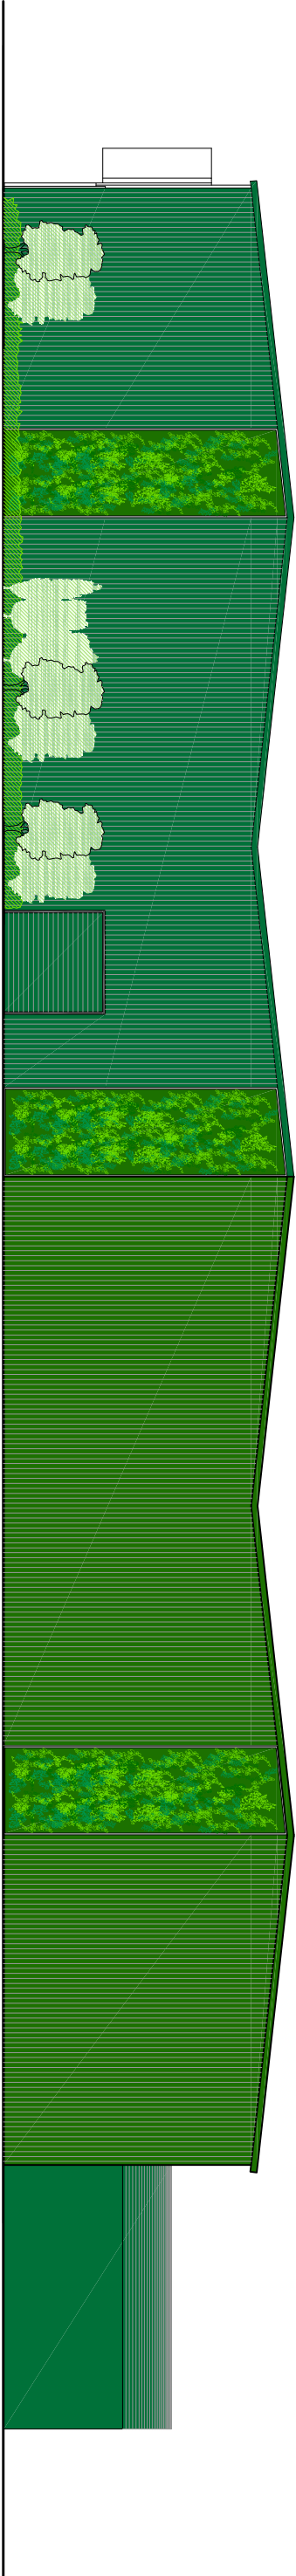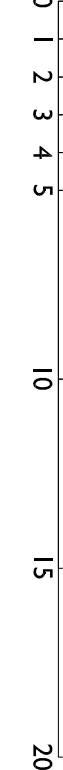

+EL proposed west elevation


Scale in Metres

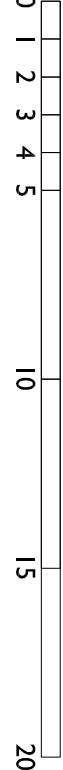

APPLICATION FOR DETAILED PLANNING CONSENT

REV C GREEN WALL TO WEST 130513
ELEVATION ADDED

REVISION

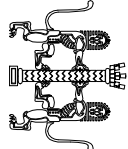

Liam Russell Architects

architecture and development

The studios, 3 Royal Road, Peterborough, Cambridgeshire, PE1 1JY, UK
+44 (0)1753 600000
Liam Russell Architects Ltd registered in England and Wales 04758836



CHECKED
LRA
DRAWN
BH

CLIENT
FARGO
DATE
JUNE 2013

SCALE
1:200 @ A1
1:400 @ A3
REVISION
C

DRAWING
PROPOSED
WAREHOUSE
ELEVATIONS
NUMBER
07644A-013

DO NOT SCALE FROM THIS DRAWING. THIS DRAWING IS COPYRIGHT ©