


Only figured dimensions are to be used. All dimensions to be checked on site.

Please note: Refer to 'type' of drawing below; planning drawings should only be treated as such.


Notes

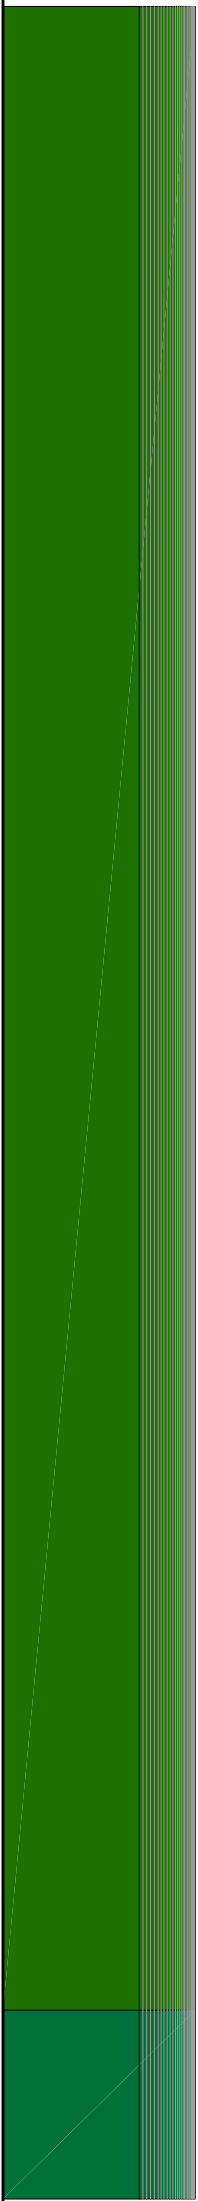

+EL proposed north elevation

Scale in Metres


0 1 2 3 4 5 10 15 20

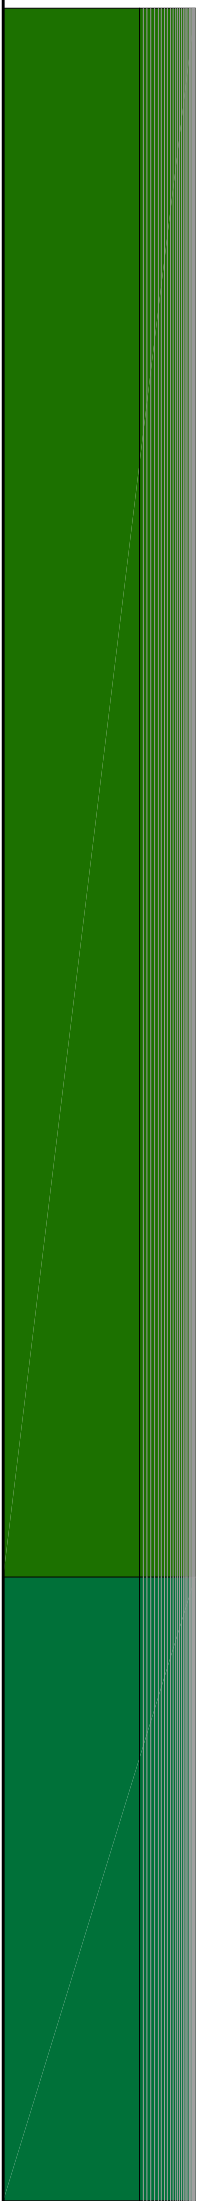

+EL proposed south elevation

Scale in Metres


0 1 2 3 4 5 10 15 20

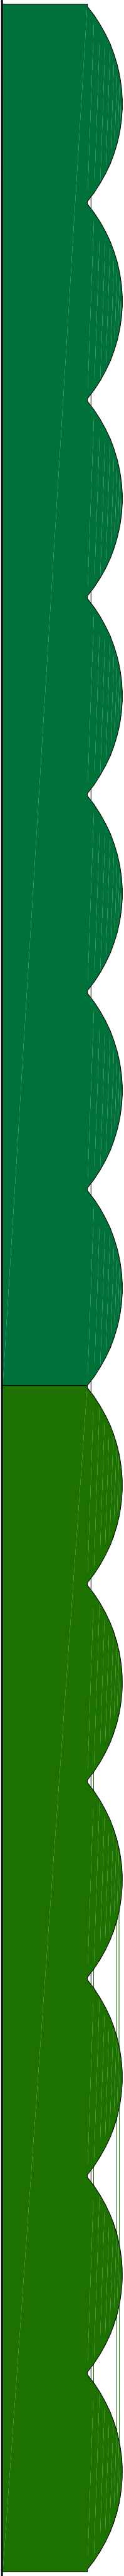

+EL proposed east elevation

Scale in Metres

0 1 2 3 4 5 10 15 20

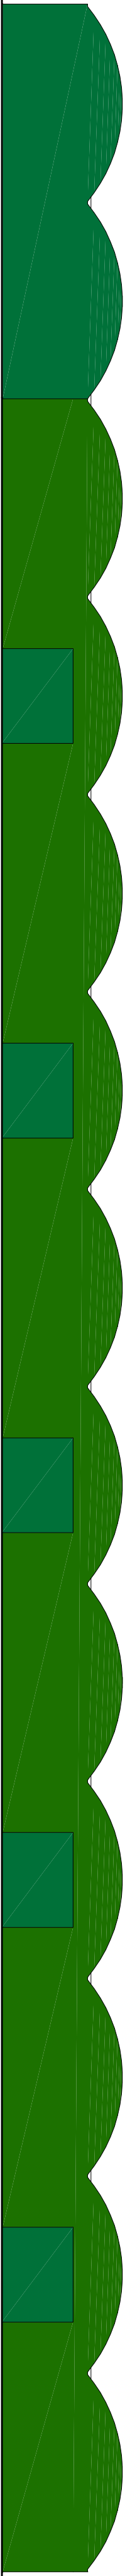


+EL proposed west elevation

Scale in Metres

0 1 2 3 4 5 10 15 20

APPLICATION FOR DETAILED
PLANNING CONSENT

REVISION

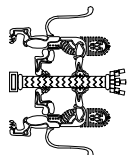

Liam Russell Architects

architecture and development

The studios, 3 Royal Leam Road, Leamington Spa, Warwickshire, CV32 3JY, UK
t +44 (0)1922 273836 f +44 (0)1922 273837 e info@liamrussellarchitects.co.uk
© Liam Russell Architects Ltd registered in England and Wales 04738336



CLIENT	DATE	JUNE 2013	
	DRAWN	BH	
DRAWING	CHECKED	LRA	
	REVISION	A	
PROPOSED COVERED STORAGE AREA ELEVATIONS	SCALE	1:200 @ A1 1:400 @ A3	
	NUMBER	08A4A014	