


Only figured dimensions are to be used. All dimensions to be checked on site.

Please note: Refer to 'type' of drawing below; planning drawings should only be treated as such.


Notes

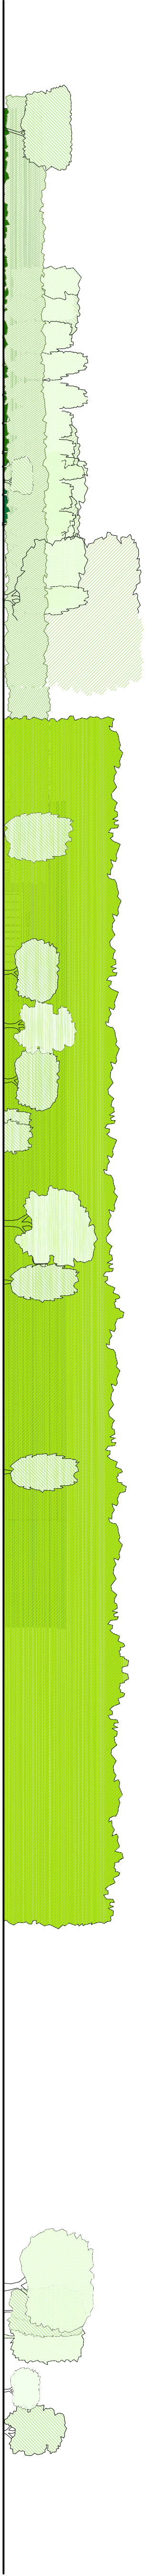

+EL proposed north contextual elevation

Scale in Metres


0 5 10 15 20 30 40 50

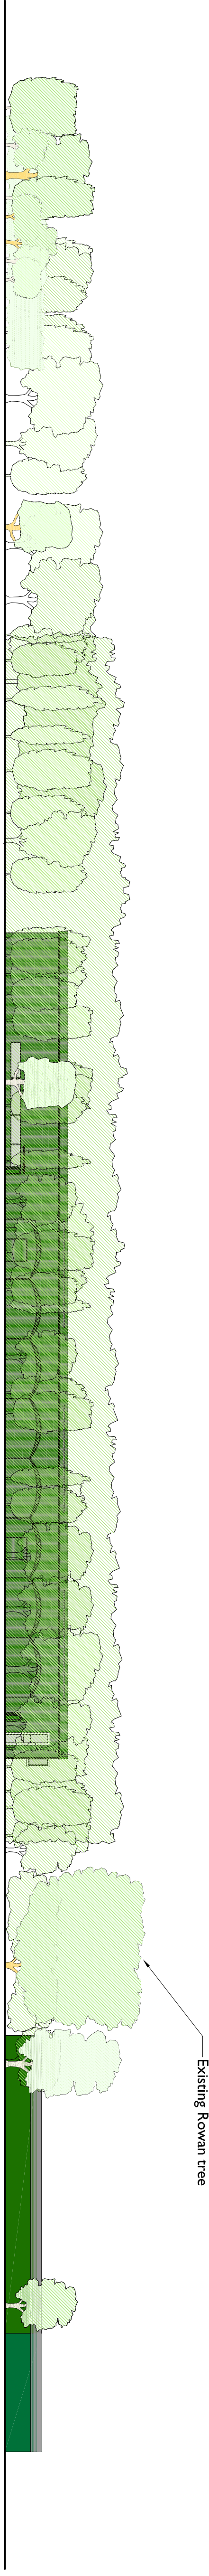

+EL proposed south contextual elevation

Scale in Metres

0 5 10 15 20 30 40 50

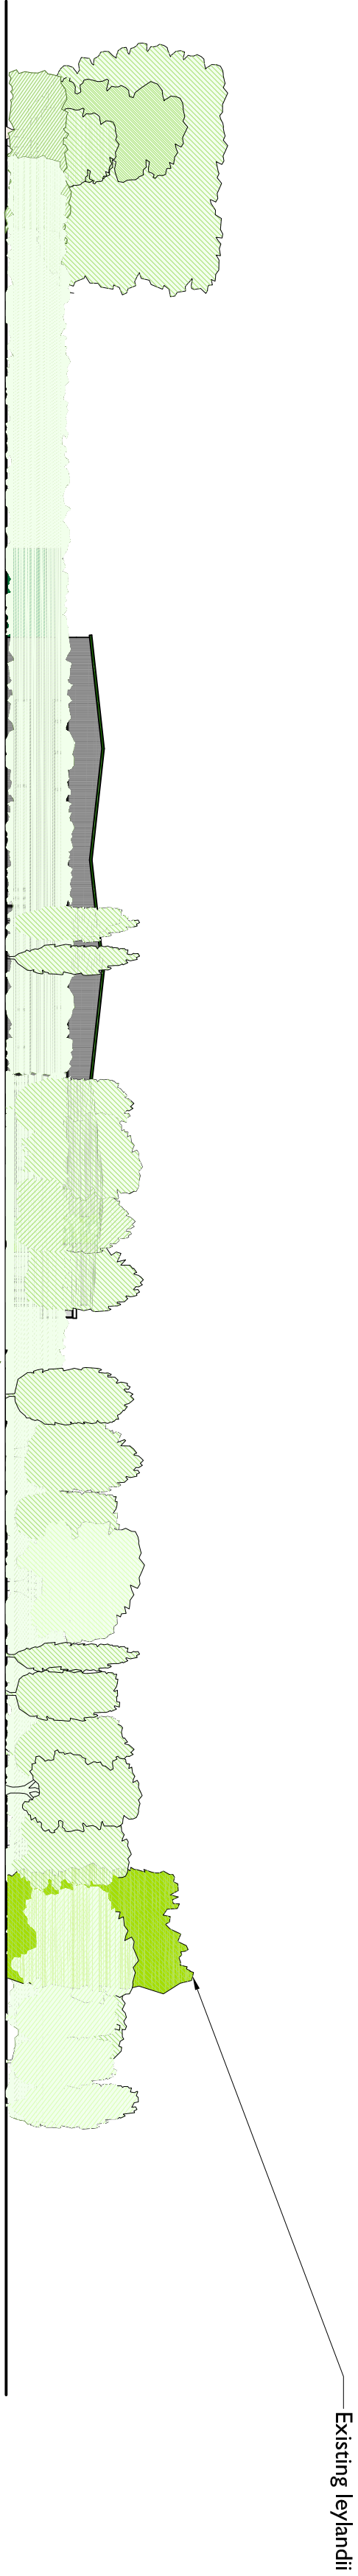

+EL proposed east contextual elevation

Scale in Metres

0 5 10 15 20 30 40 50




+EL proposed west contextual elevation

Scale in Metres

0 5 10 15 20 30 40 50

APPLICATION FOR DETAILED PLANNING CONSENT

REVISION

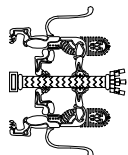

Liam Russell Architects

architecture and development

The studios, 1 Royal Leam Road, Leamington Spa, Warwickshire, CV32 3JY, UK
Tel: 01922 411111 Fax: 01922 411112 Email: info@liamrussellarchitects.co.uk
Liam Russell Architects Ltd registered in England and Wales 04738836



CLIENT	CHECKED	LIA
	DRAWN	BH
DATE	DATE	JUNE 2013
	SCALE	1:500 @ A1 1:1000 @ A3
DRAWING	REVISION	A
	NUMBER	07/44/4015
PROPOSED CONTEXTUAL ELEVATIONS		