



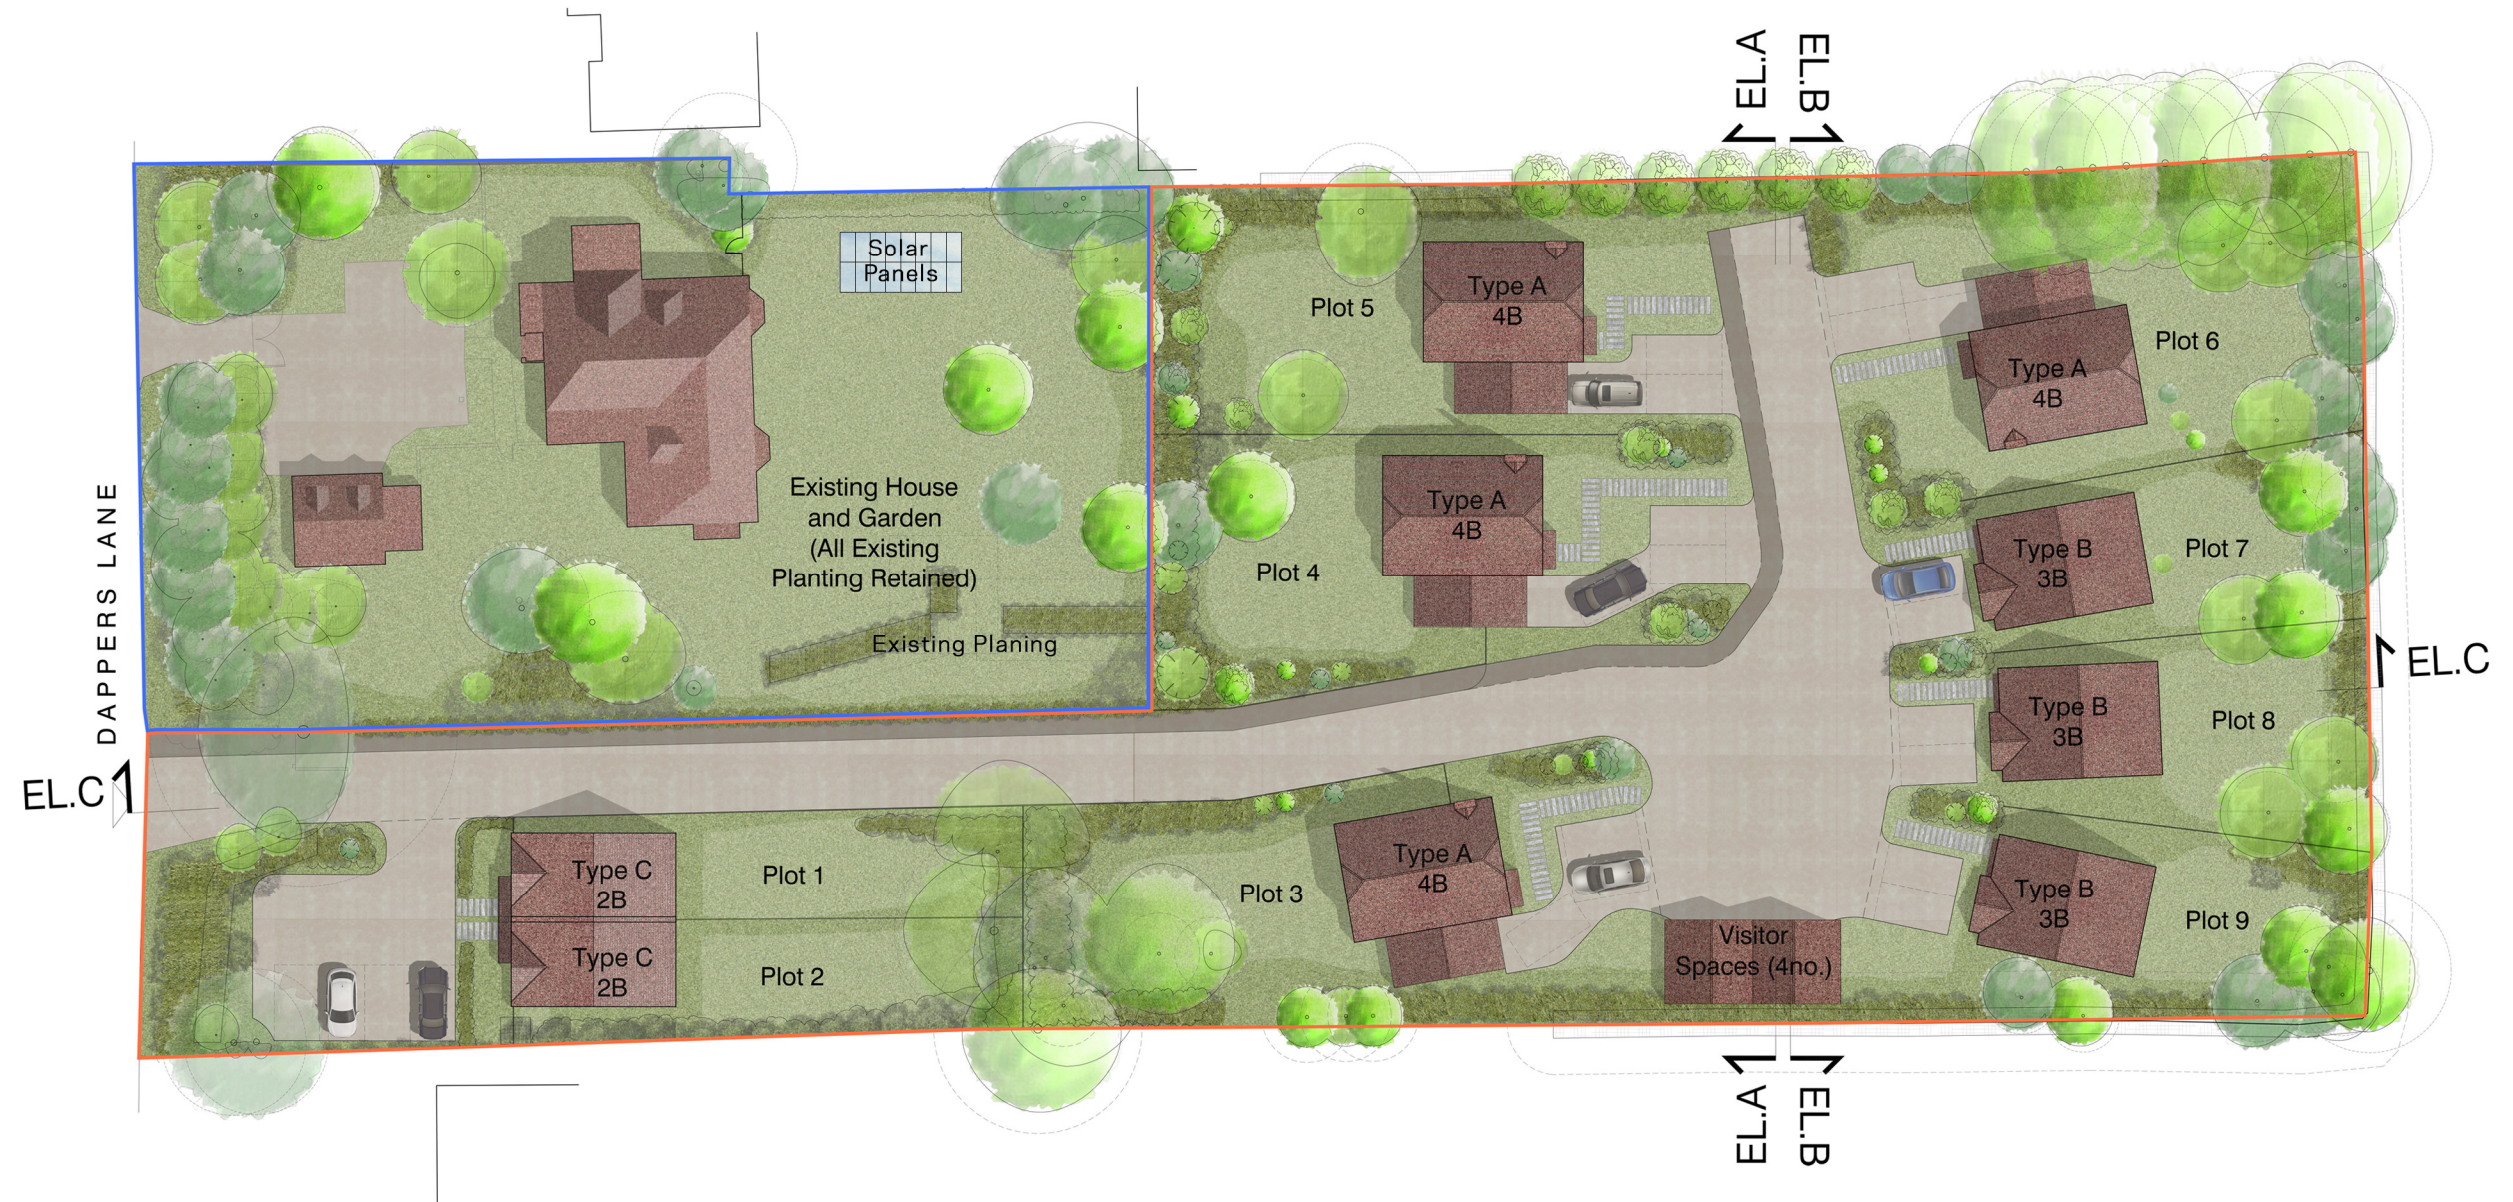

1:500 @ A3 SCALE

0m 5m 10m 20m 30m 40m 50m

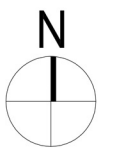

Drawing name:
Master Plan For 9 Units

Drawing number:
0242/P009

Revision - A - 30/04/2018

Revised For Submission

Project:
New Dwellings At The Laurels, Dappers Lane, Angmering

Client:
Mr Andrew Carter

Status:
Planning Application

Date:
April 2018

Mohsin Cooper Limited.
(c) Copyright exists on the designs and information in this drawing.

**mohsin
cooper**
ARCHITECTS