



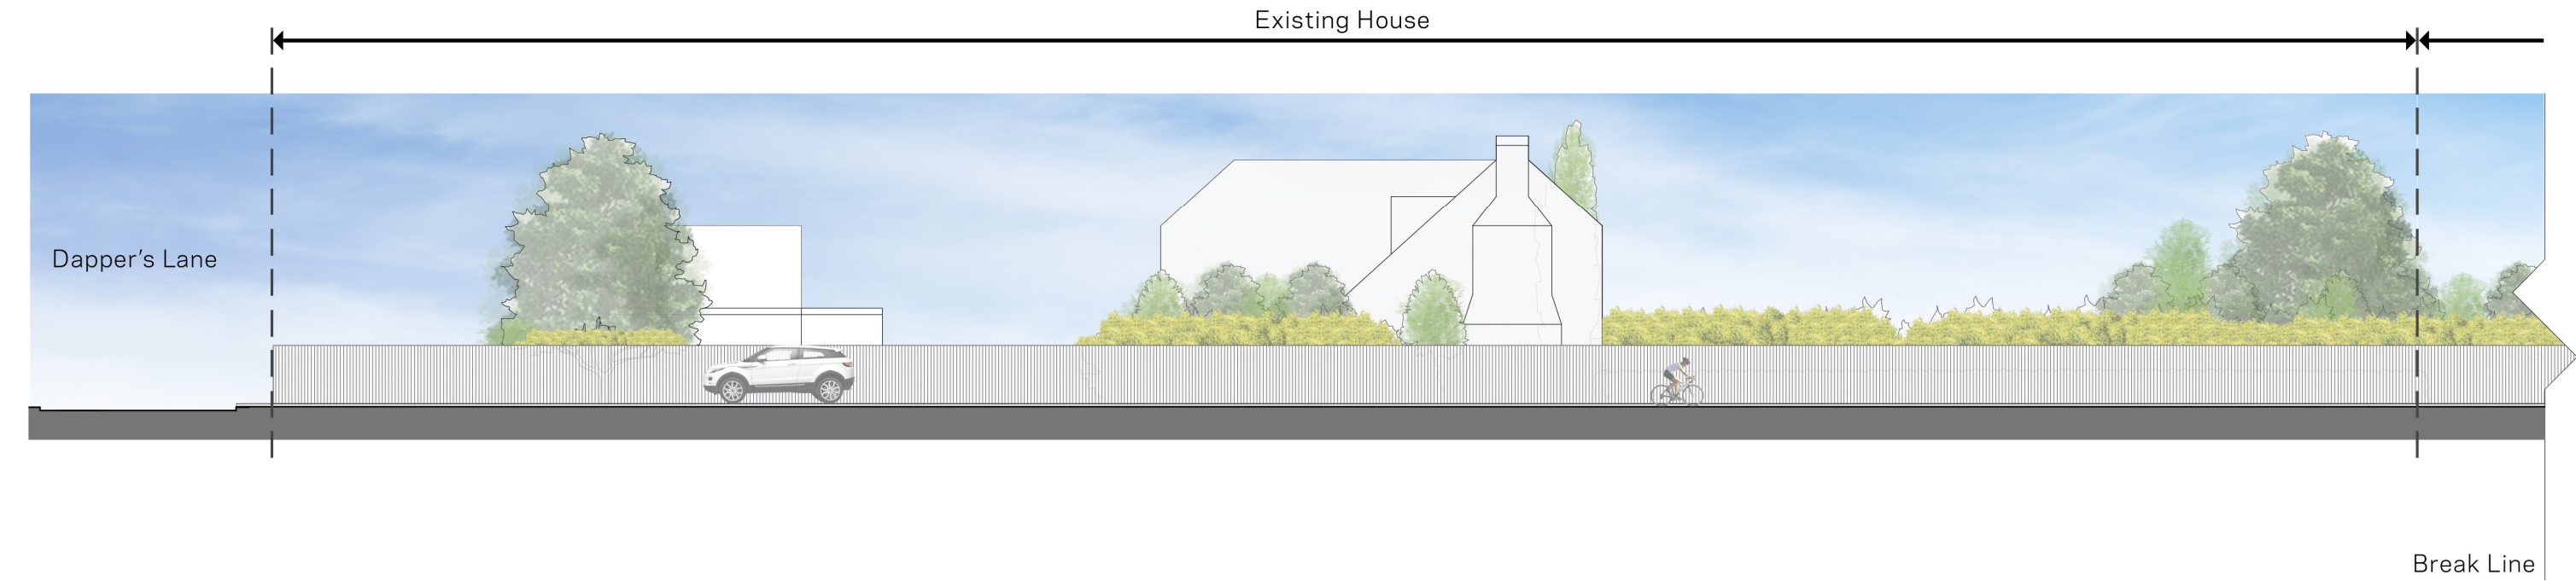

Section CC

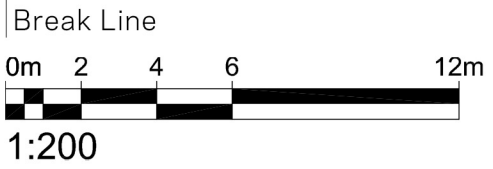

1:200

mohsin cooper ARCHITECTS MOHSIN COOPER LIMITED, 7 HOVE MANOR PARADE, HOVE STREET, HOVE, EAST SUSSEX, BN3 2DF www.mohsincooper.com © COPYRIGHT EXISTS ON THE DESIGN AND INFORMATION SHOWN ON THIS DRAWING REV A DATE 30/04/2018 Revised For Submission CHK MC	THE CONTRACTOR MUST VERIFY ALL DIMENSIONS ON SITE BEFORE MAKING SHOP DRAWINGS OR COMMENCING WORK OF ANY KIND. NO DIMENSIONS TO BE SCALED FROM THIS DRAWING - THE BOUNDARIES SHOWN ARE BASED ON INFORMATION BY OTHERS. ALL BOUNDARIES TO BE VERIFIED ON SITE PRIOR TO COMMENCING CONSTRUCTION. - TOPOGRAPHICAL LEVELS TO BE CONFIRMED. - DESIGN & QUOTED AREAS ARE SUBJECT TO DESIGN DEVELOPMENT & STATUTORY CONSENTS. - ALL SURVEY INFORMATION SHOWN IS SUBJECT TO FURTHER SITE INVESTIGATION DURING DEMOLITION.	SCALE : 1/200 @ A3 DRAWN : MC CHECKED : MC DATE : 09/04/2018 DATE : 09/04/2018 STATUS: Planning Application	PROJECT : New Dwellings At The Laurels, Dappers Lane, Angmering CLIENT : Mr Andrew Carter DRAWING TITLE : Street Scene Section/Elevations	NUMBER: 0242-P011 REVISION: A
---	---	---	---	---