




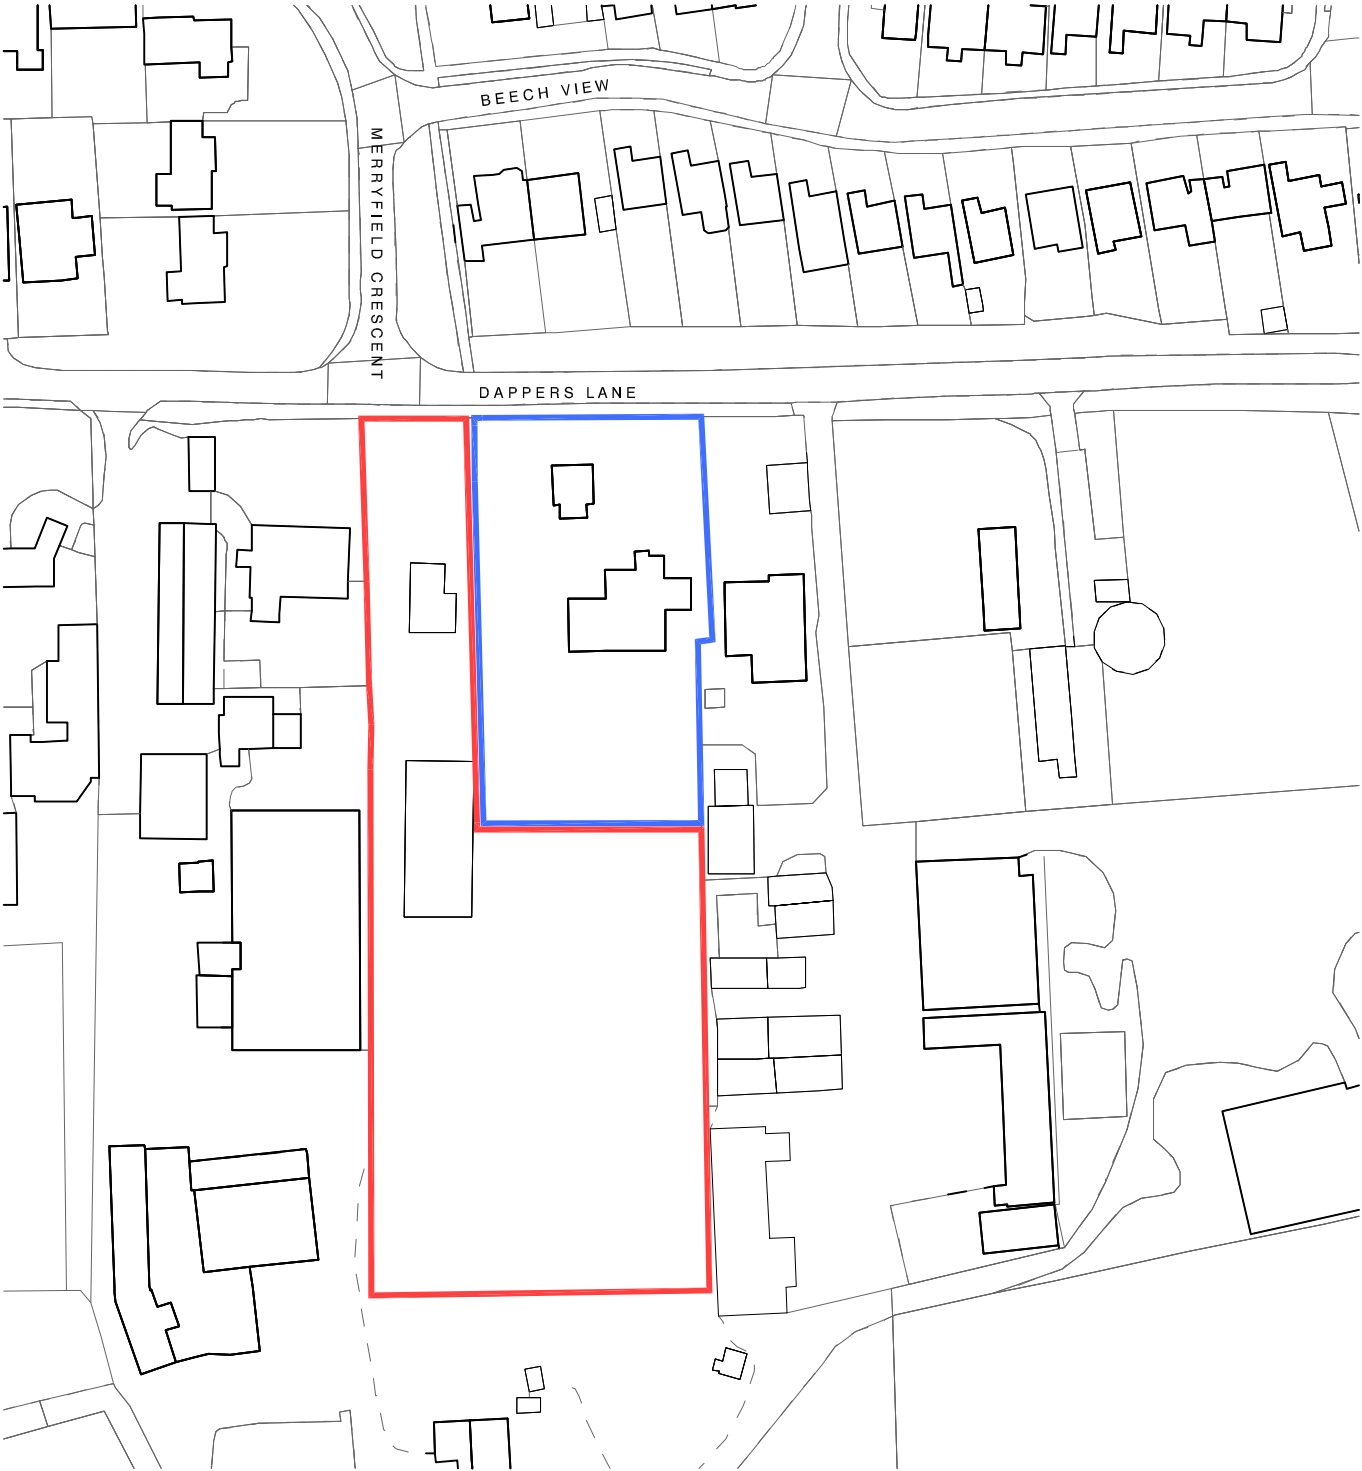

01 Existing Location Plan
1:1250

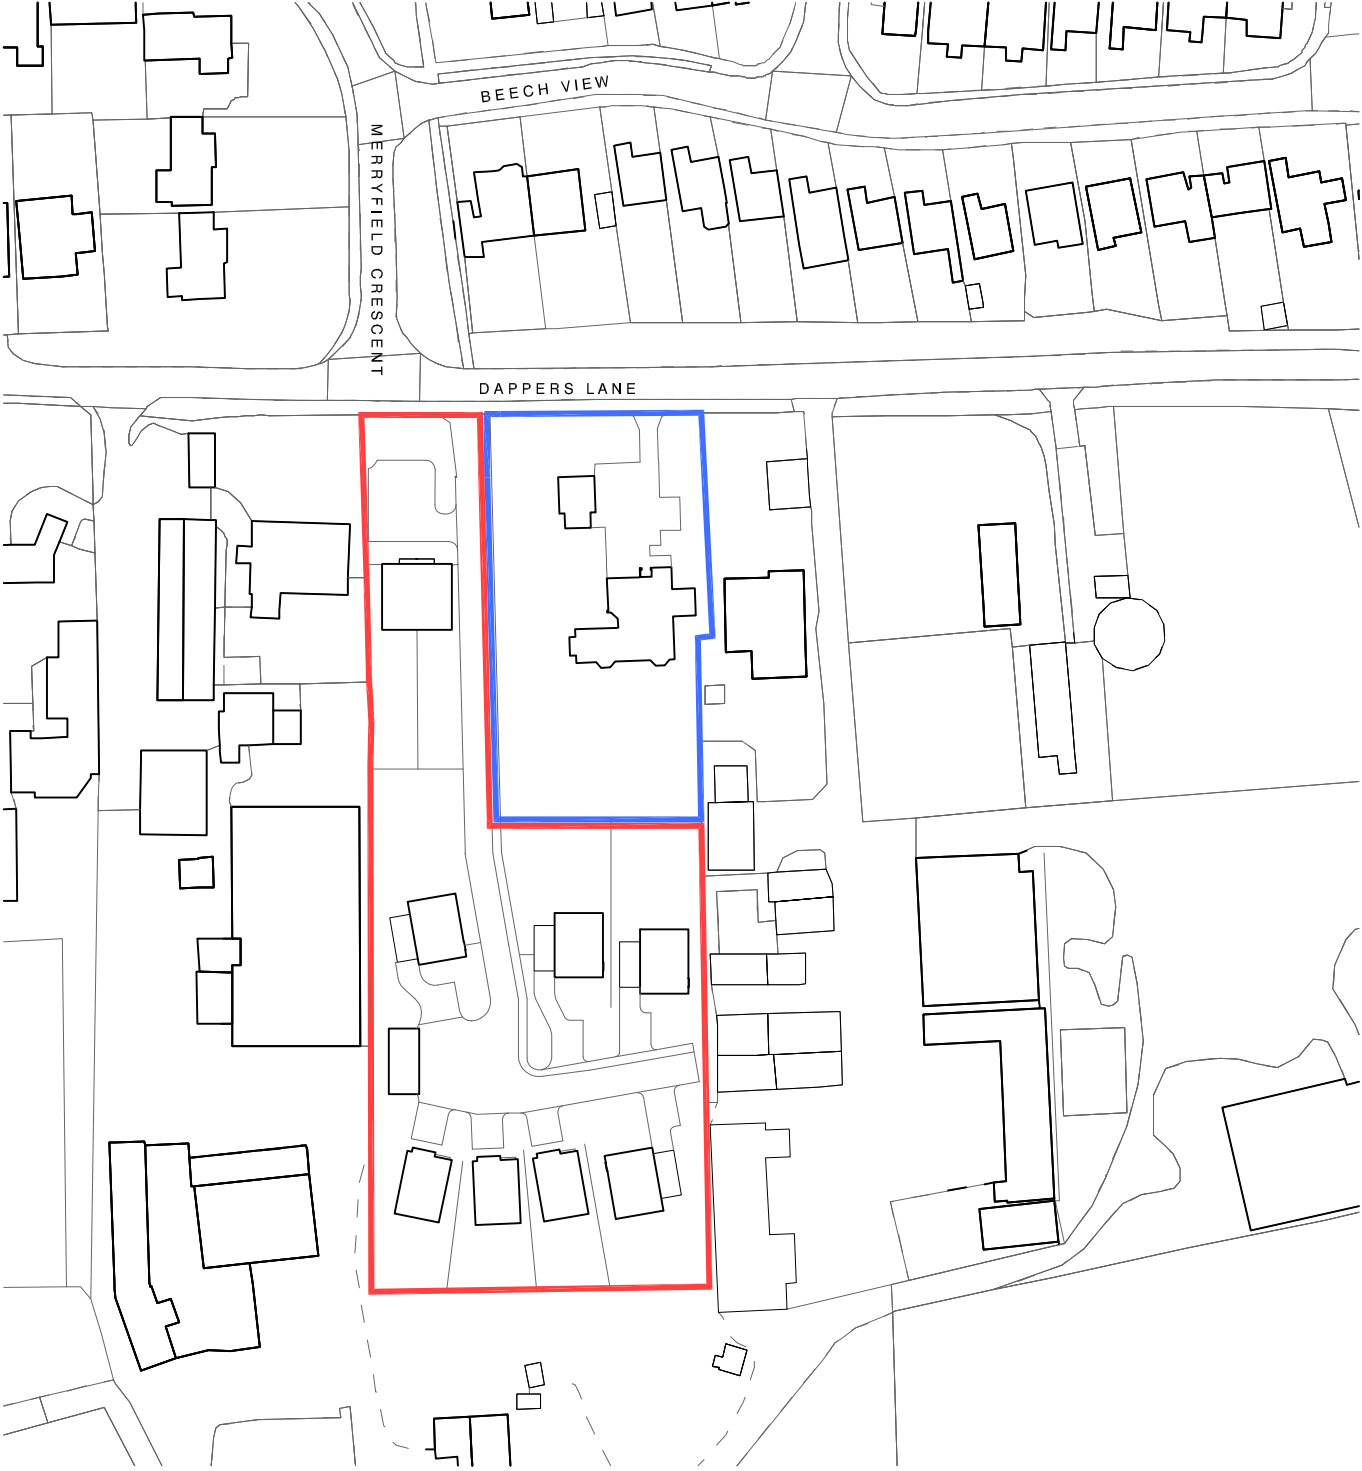

02 Proposed Location Plan
1:1250

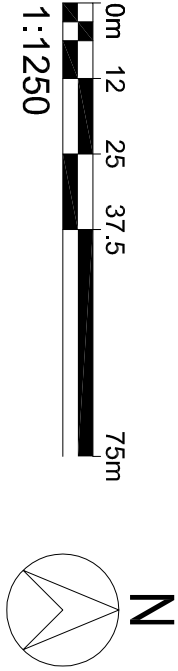

moahsin cooper ARCHITECTS MOHSIN COOPER LIMITED, 7 HOVE MANOR PARADE, HOVE STREET, HOVE, EAST SUSSEX, BN3 2DF www.moahsincooper.com © COPYRIGHT EXISTS ON THE DESIGN AND INFORMATION SHOWN ON THIS DRAWING				<table><tr><th>REV</th><th>DATE</th><th>ROAD NAMES ADDED</th><th>CHK</th></tr><tr><td>A</td><td>02.05.18</td><td></td><td>MC</td></tr></table>		REV	DATE	ROAD NAMES ADDED	CHK	A	02.05.18		MC	THE CONTRACTOR MUST VERIFY ALL DIMENSIONS ON SITE BEFORE MAKING SHOP DRAWINGS OR COMMENCING WORK OF ANY KIND. NO DIMENSIONS TO BE SCALED FROM THIS DRAWING - THE BOUNDARIES SHOWN ARE BASED ON INFORMATION BY OTHERS. ALL BOUNDARIES TO BE VERIFIED ON SITE PRIOR TO COMMENCING CONSTRUCTION. - TOPOGRAPHICAL LEVELS TO BE CONFIRMED. - DESIGN & QUOTED AREAS ARE SUBJECT TO DESIGN DEVELOPMENT & STATUTORY CONSENTS. - ALL SURVEY INFORMATION SHOWN IS SUBJECT TO FURTHER SITE INVESTIGATION DURING DEMOLITION.		<table><tr><td>SCALE :</td><td>1/1250 @ A3</td></tr><tr><td>DRAWN :</td><td>MC</td></tr><tr><td>DATE :</td><td>18/04/2018</td></tr><tr><td>CHECKED :</td><td>MC</td></tr><tr><td>DATE :</td><td>18/04/2018</td></tr></table>		SCALE :	1/1250 @ A3	DRAWN :	MC	DATE :	18/04/2018	CHECKED :	MC	DATE :	18/04/2018	<table><tr><td>PROJECT :</td><td>New Dwellings At The Laurels, Dappers Lane, Angmering</td></tr><tr><td>CLIENT :</td><td>Mr Andrew Carter</td></tr><tr><td>DRAWING TITLE :</td><td>Existing and Proposed Location Plans</td></tr></table>		PROJECT :	New Dwellings At The Laurels, Dappers Lane, Angmering	CLIENT :	Mr Andrew Carter	DRAWING TITLE :	Existing and Proposed Location Plans	<table><tr><td>NUMBER:</td><td>0242-P002</td></tr><tr><td>REVISION:</td><td>A</td></tr></table>		NUMBER:	0242-P002	REVISION:	A
REV	DATE	ROAD NAMES ADDED	CHK																																						
A	02.05.18		MC																																						
SCALE :	1/1250 @ A3	
DRAWN :	MC	
DATE :	18/04/2018	
CHECKED :	MC	
DATE :	18/04/2018	
PROJECT :	New Dwellings At The Laurels, Dappers Lane, Angmering	
CLIENT :	Mr Andrew Carter	
DRAWING TITLE :	Existing and Proposed Location Plans	
NUMBER:	0242-P002	
REVISION:	A	