


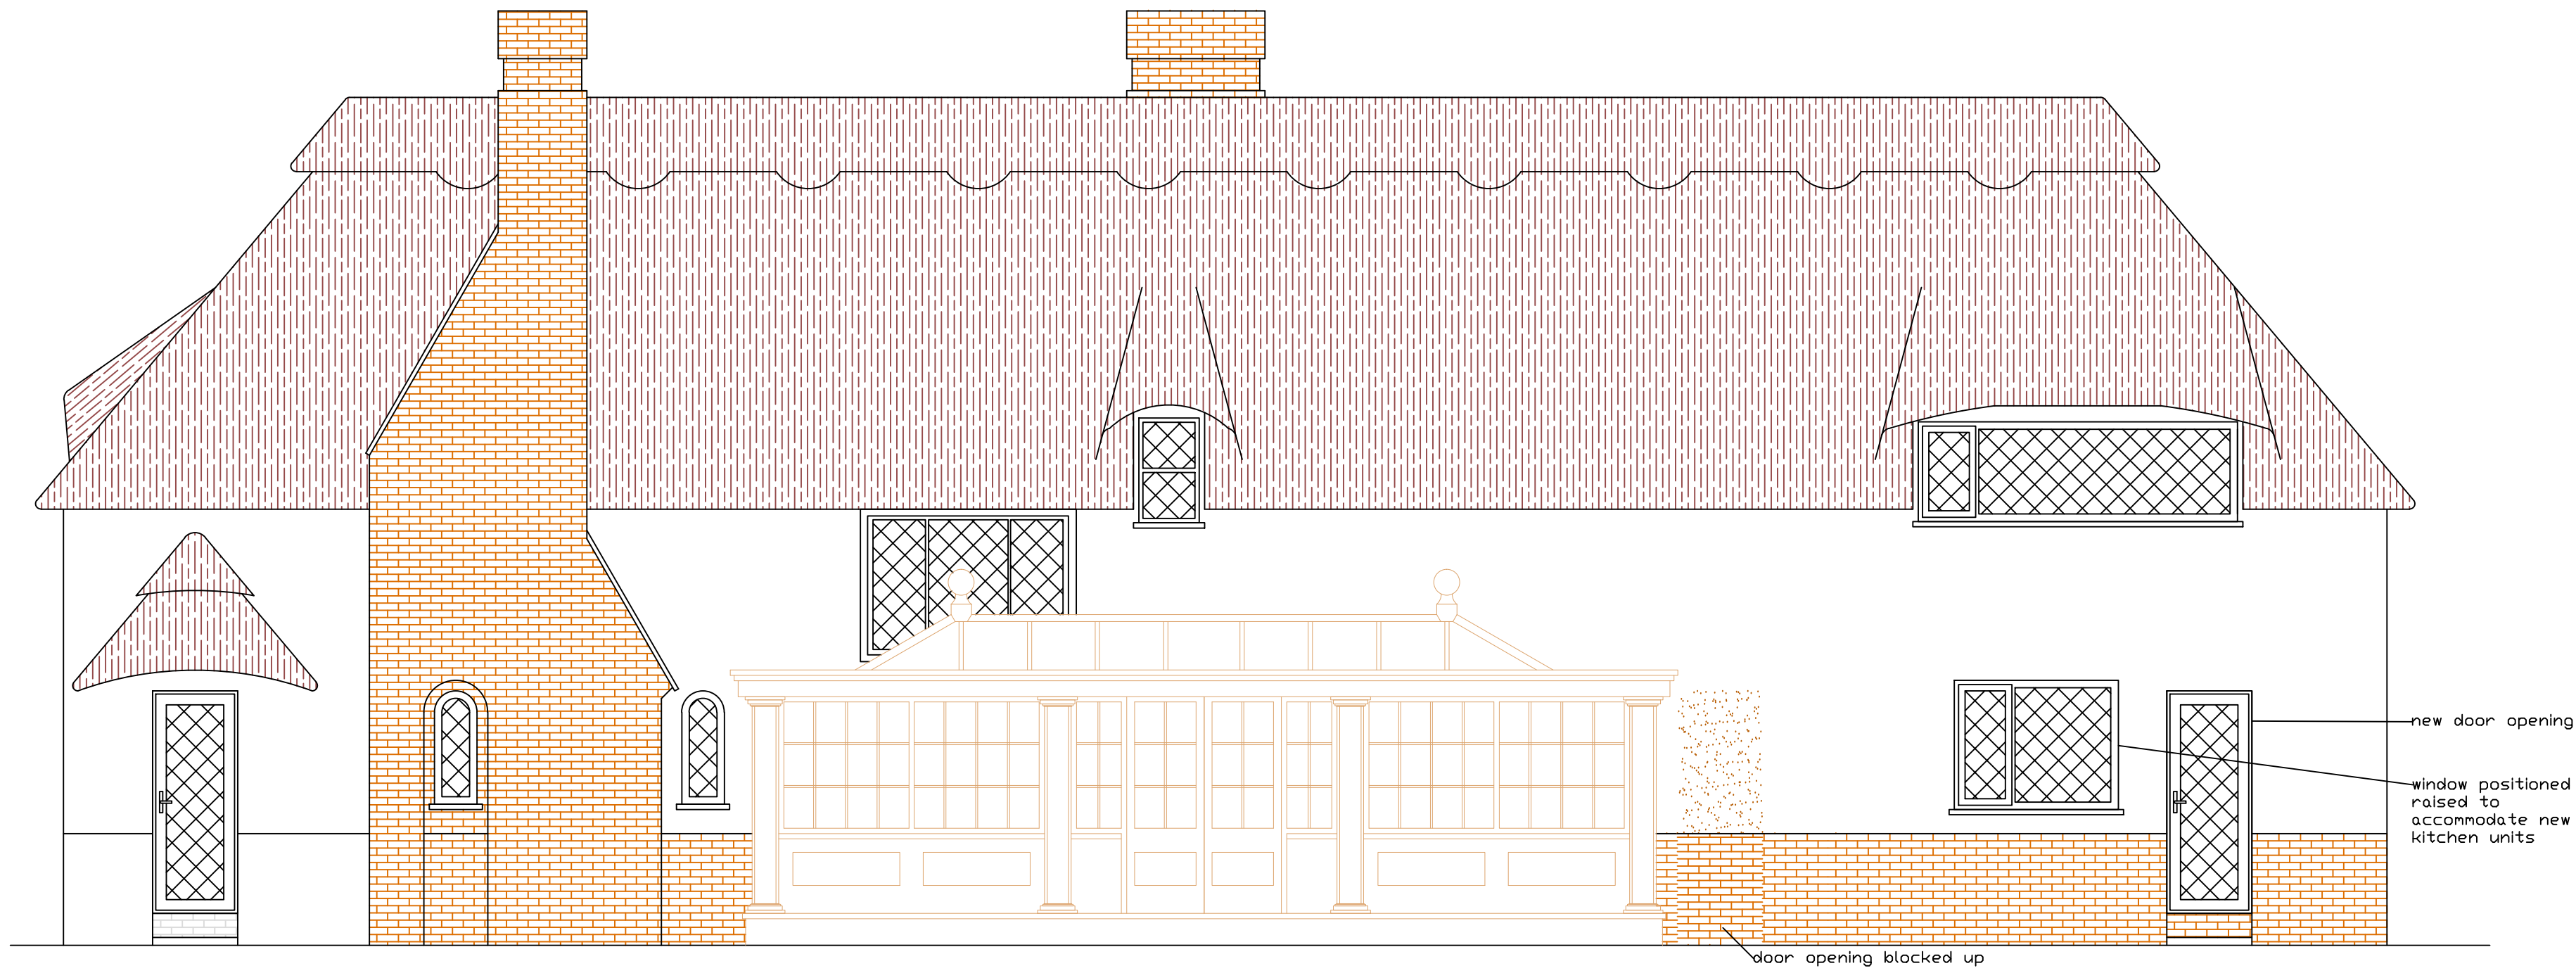


REAR - EAST




SIDE - SOUTH

PROPOSED ELEVATIONS 1:50

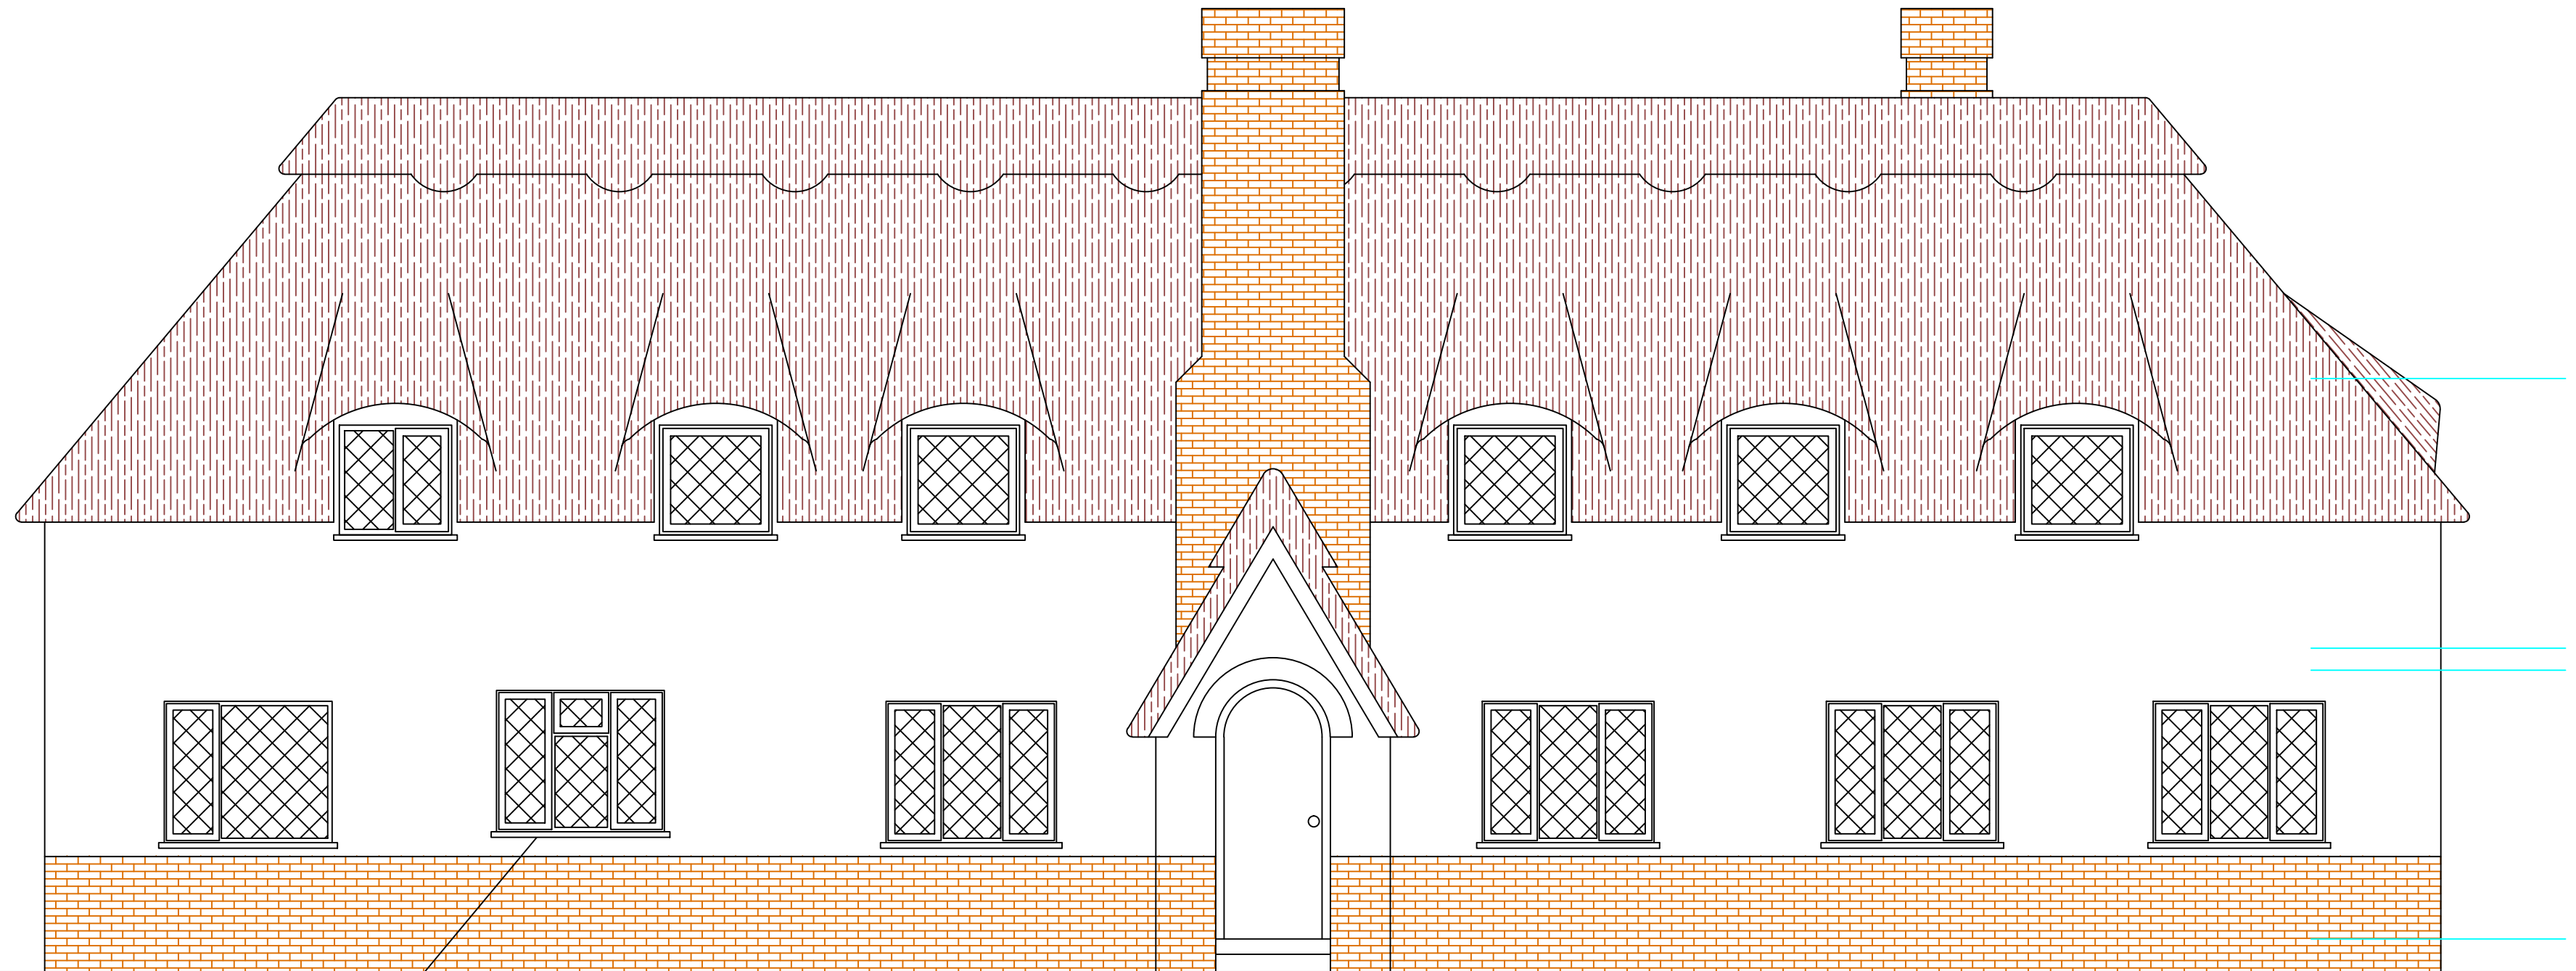

FRONT - WEST

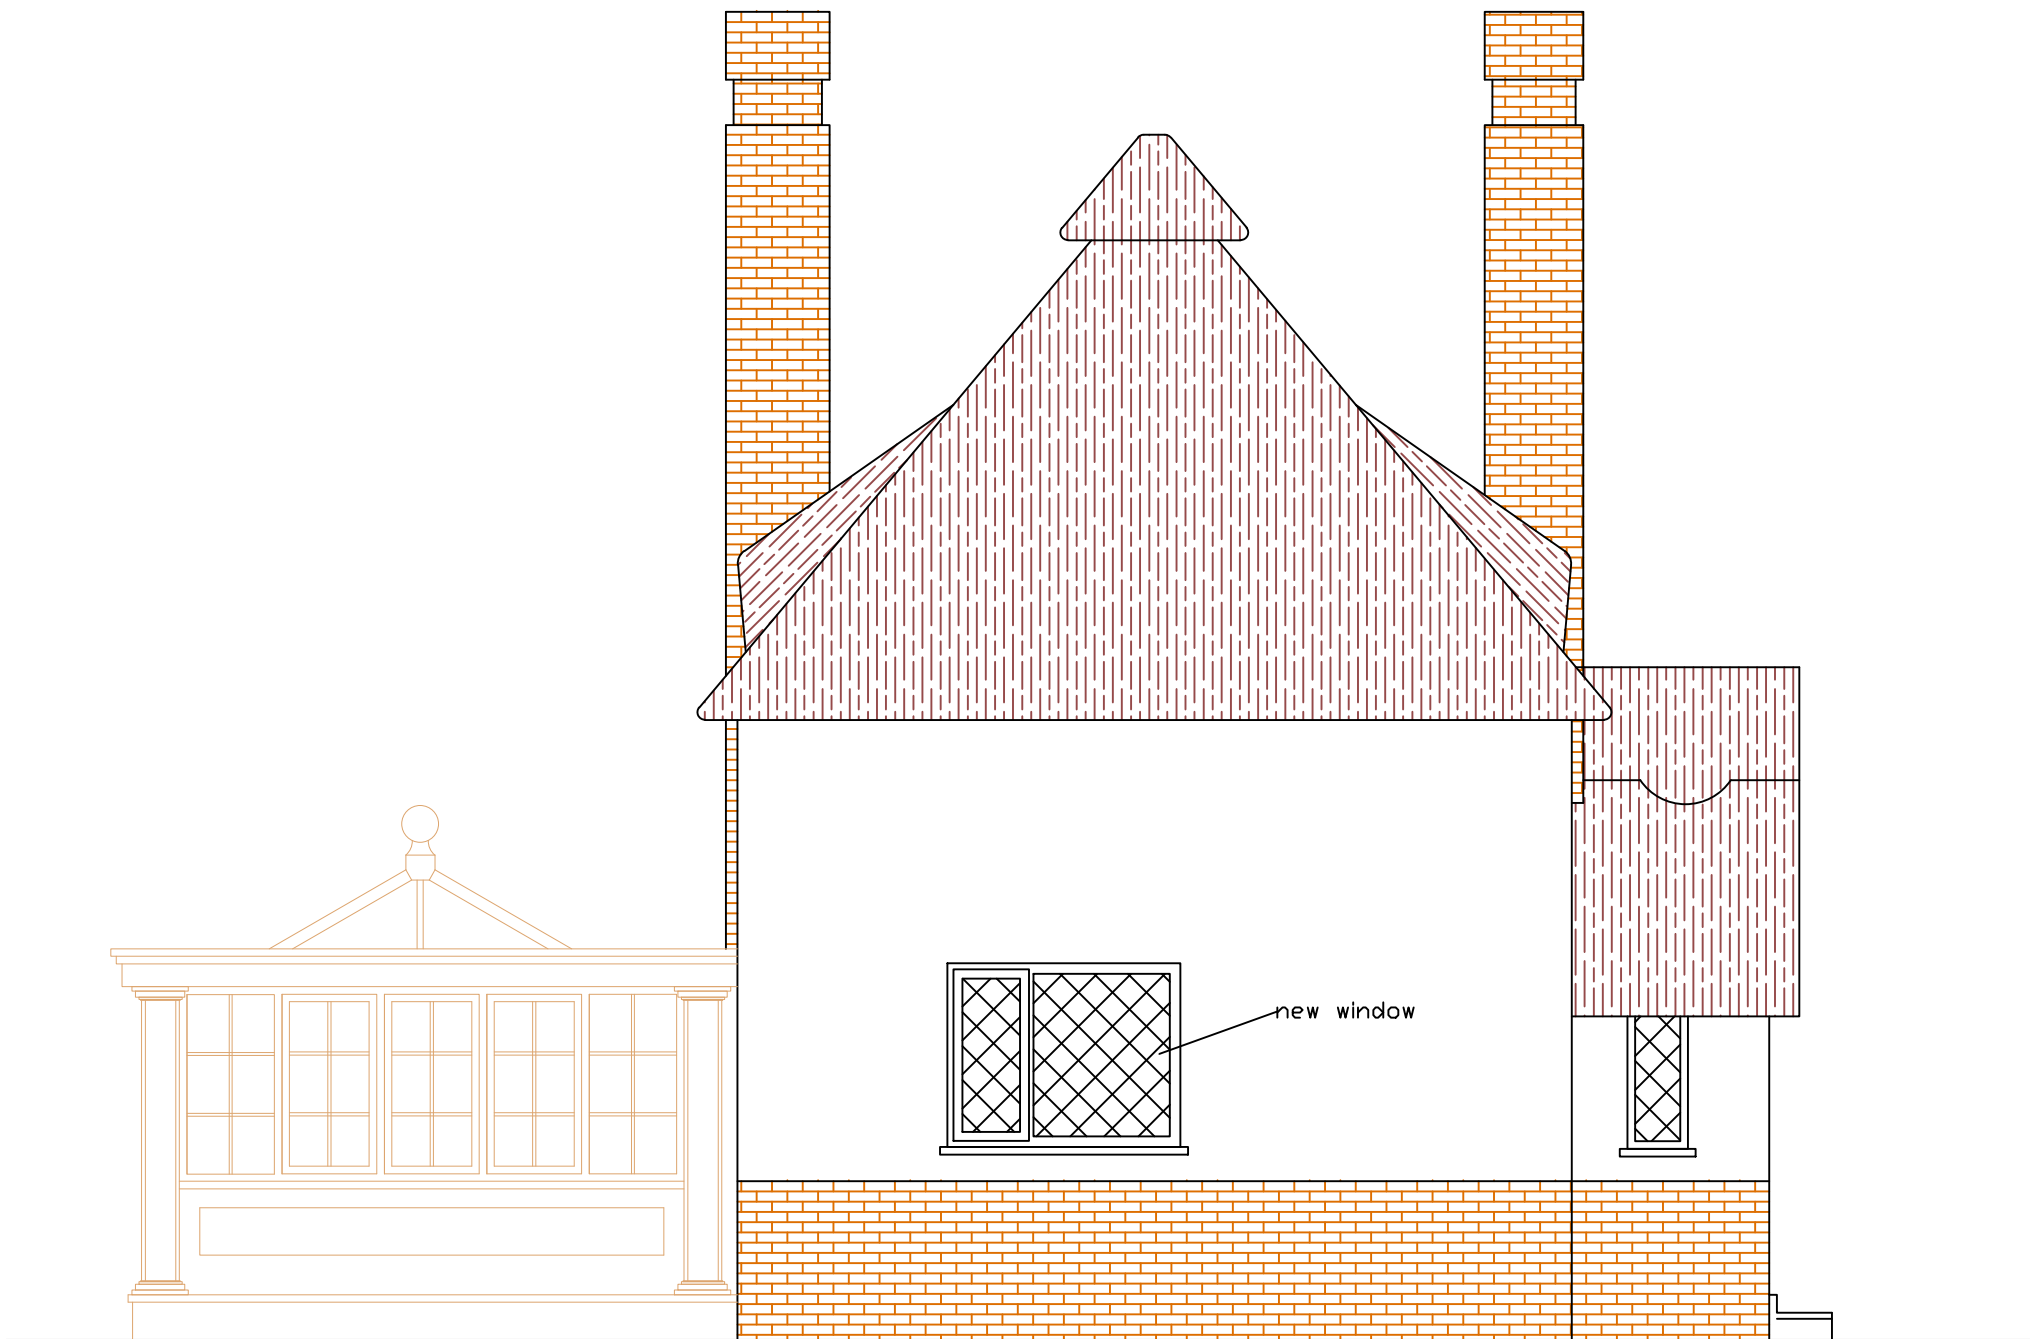

SIDE - NORTH

All dimensions to be checked on site prior to commencement of work, except for planning purposes.
This drawing is the copyright of
CALDOTECH LTD
and may not be copied, altered or reproduced
in any way without written authority.

CALDOTECH LTD
41 WILLOWHAYNE AVE
EAST PRESTON
WEST SUSSEX
BN16 1PL Telephone 01903 859176

PROPOSED ELEVATIONS
Crossriggs
The Thatchway
Angmering
West Sussex
BN16 4HJ

CLIENT Mr & Mrs D Wareing

Issue	Client Revisions	LW	12/06/12
By	Date		

SCALE AS SHOWN on A1
DATE 16/04/12
DRAWING NUMBER 11083/05/Rev.a