



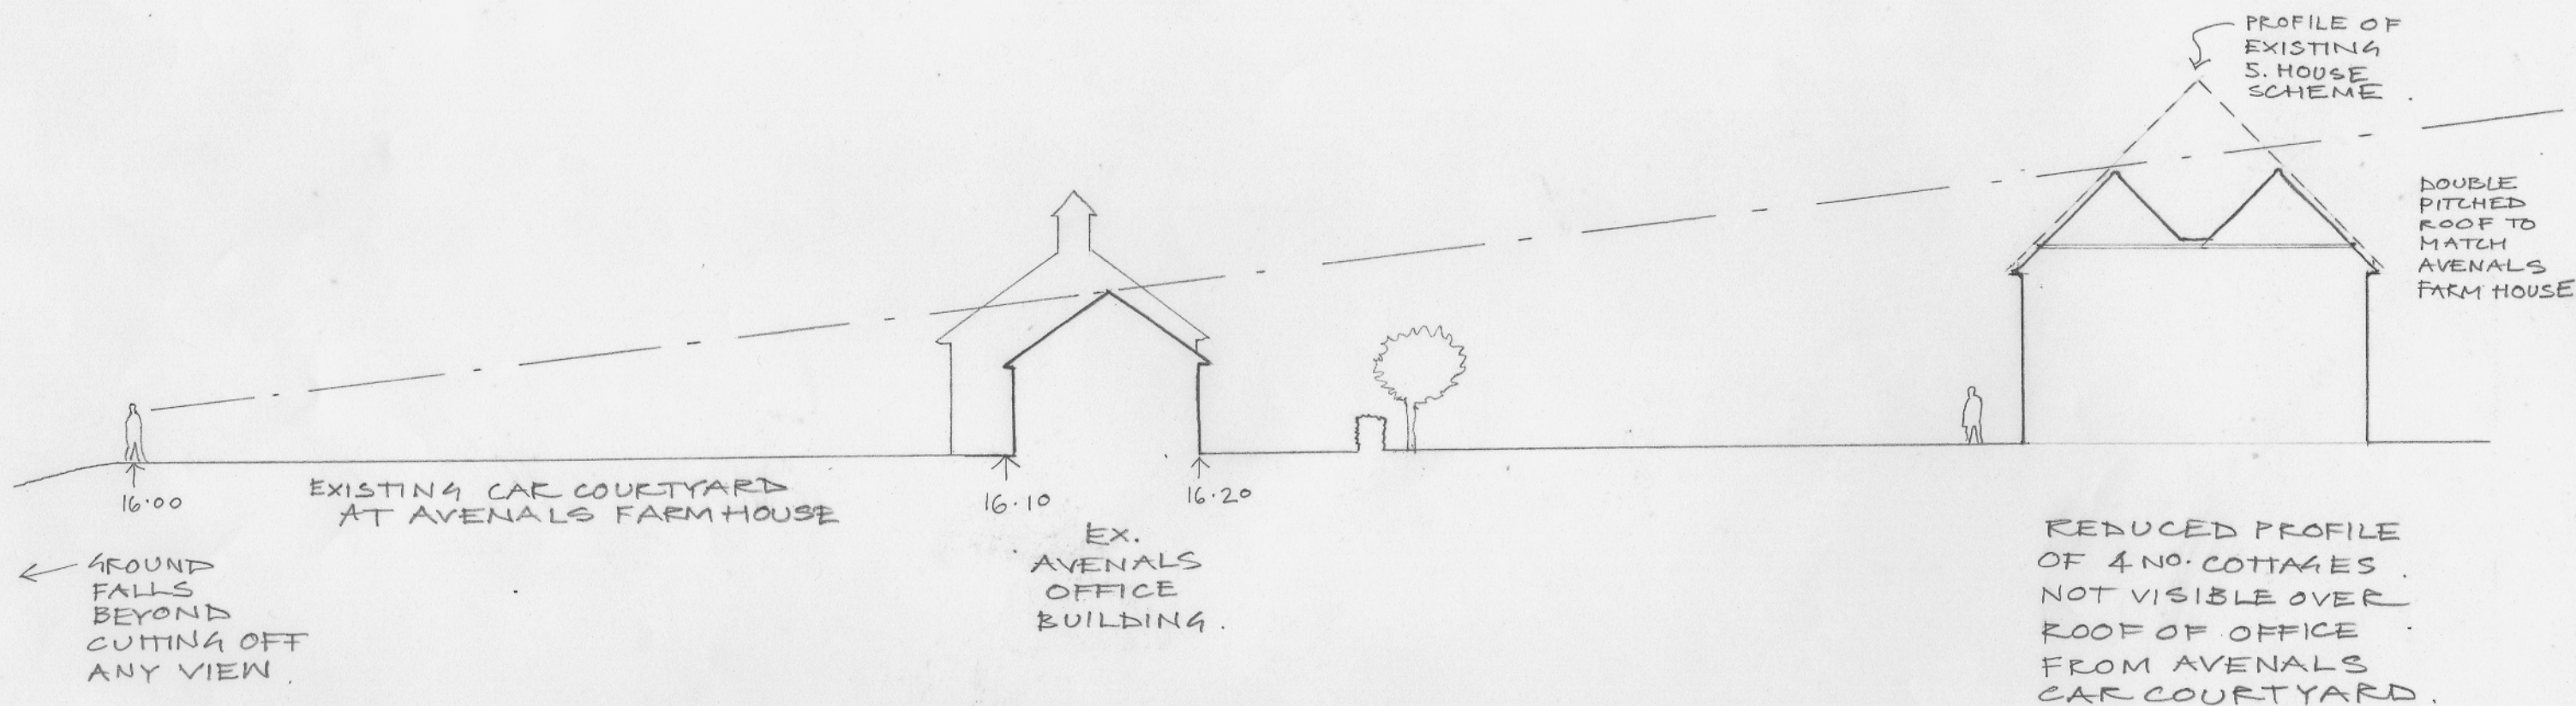

CROSS SECTION FROM NORTH TO SOUTH A-A

SHOWING THE WORST CASE VIEW FROM THE CAR COURTYARD OF AVENALS FARM HOUSE.

SCALE 1:200

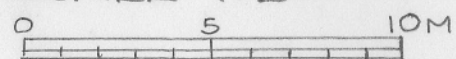

PHYSICAL SCALE IN METRES.

This drawing has been prepared for the sole purpose of submitting an application for planning permission only and does not purport to be a working or contractual drawing and should not be used for any construction or contractual purposes. This drawing has been based on survey drawings and information prepared by others. All dimensions and levels on all drawings must be checked and verified on site.

AN ALTERNATIVE 4 COTTAGE SCHEME WITH A REDUCED FOOTPRINT & REDUCED VISUAL BULK.

DRWA. NO. 110. ©. 20th SEPT 2017.

**SMALLEY
HALES**
ARCHITECTS

Steving and Walberton
West Sussex
07813 003558 / 07980 838864
office@smalleyhales.com
smalleyhales.com
Registered in England & Wales
Company No. 8883394