


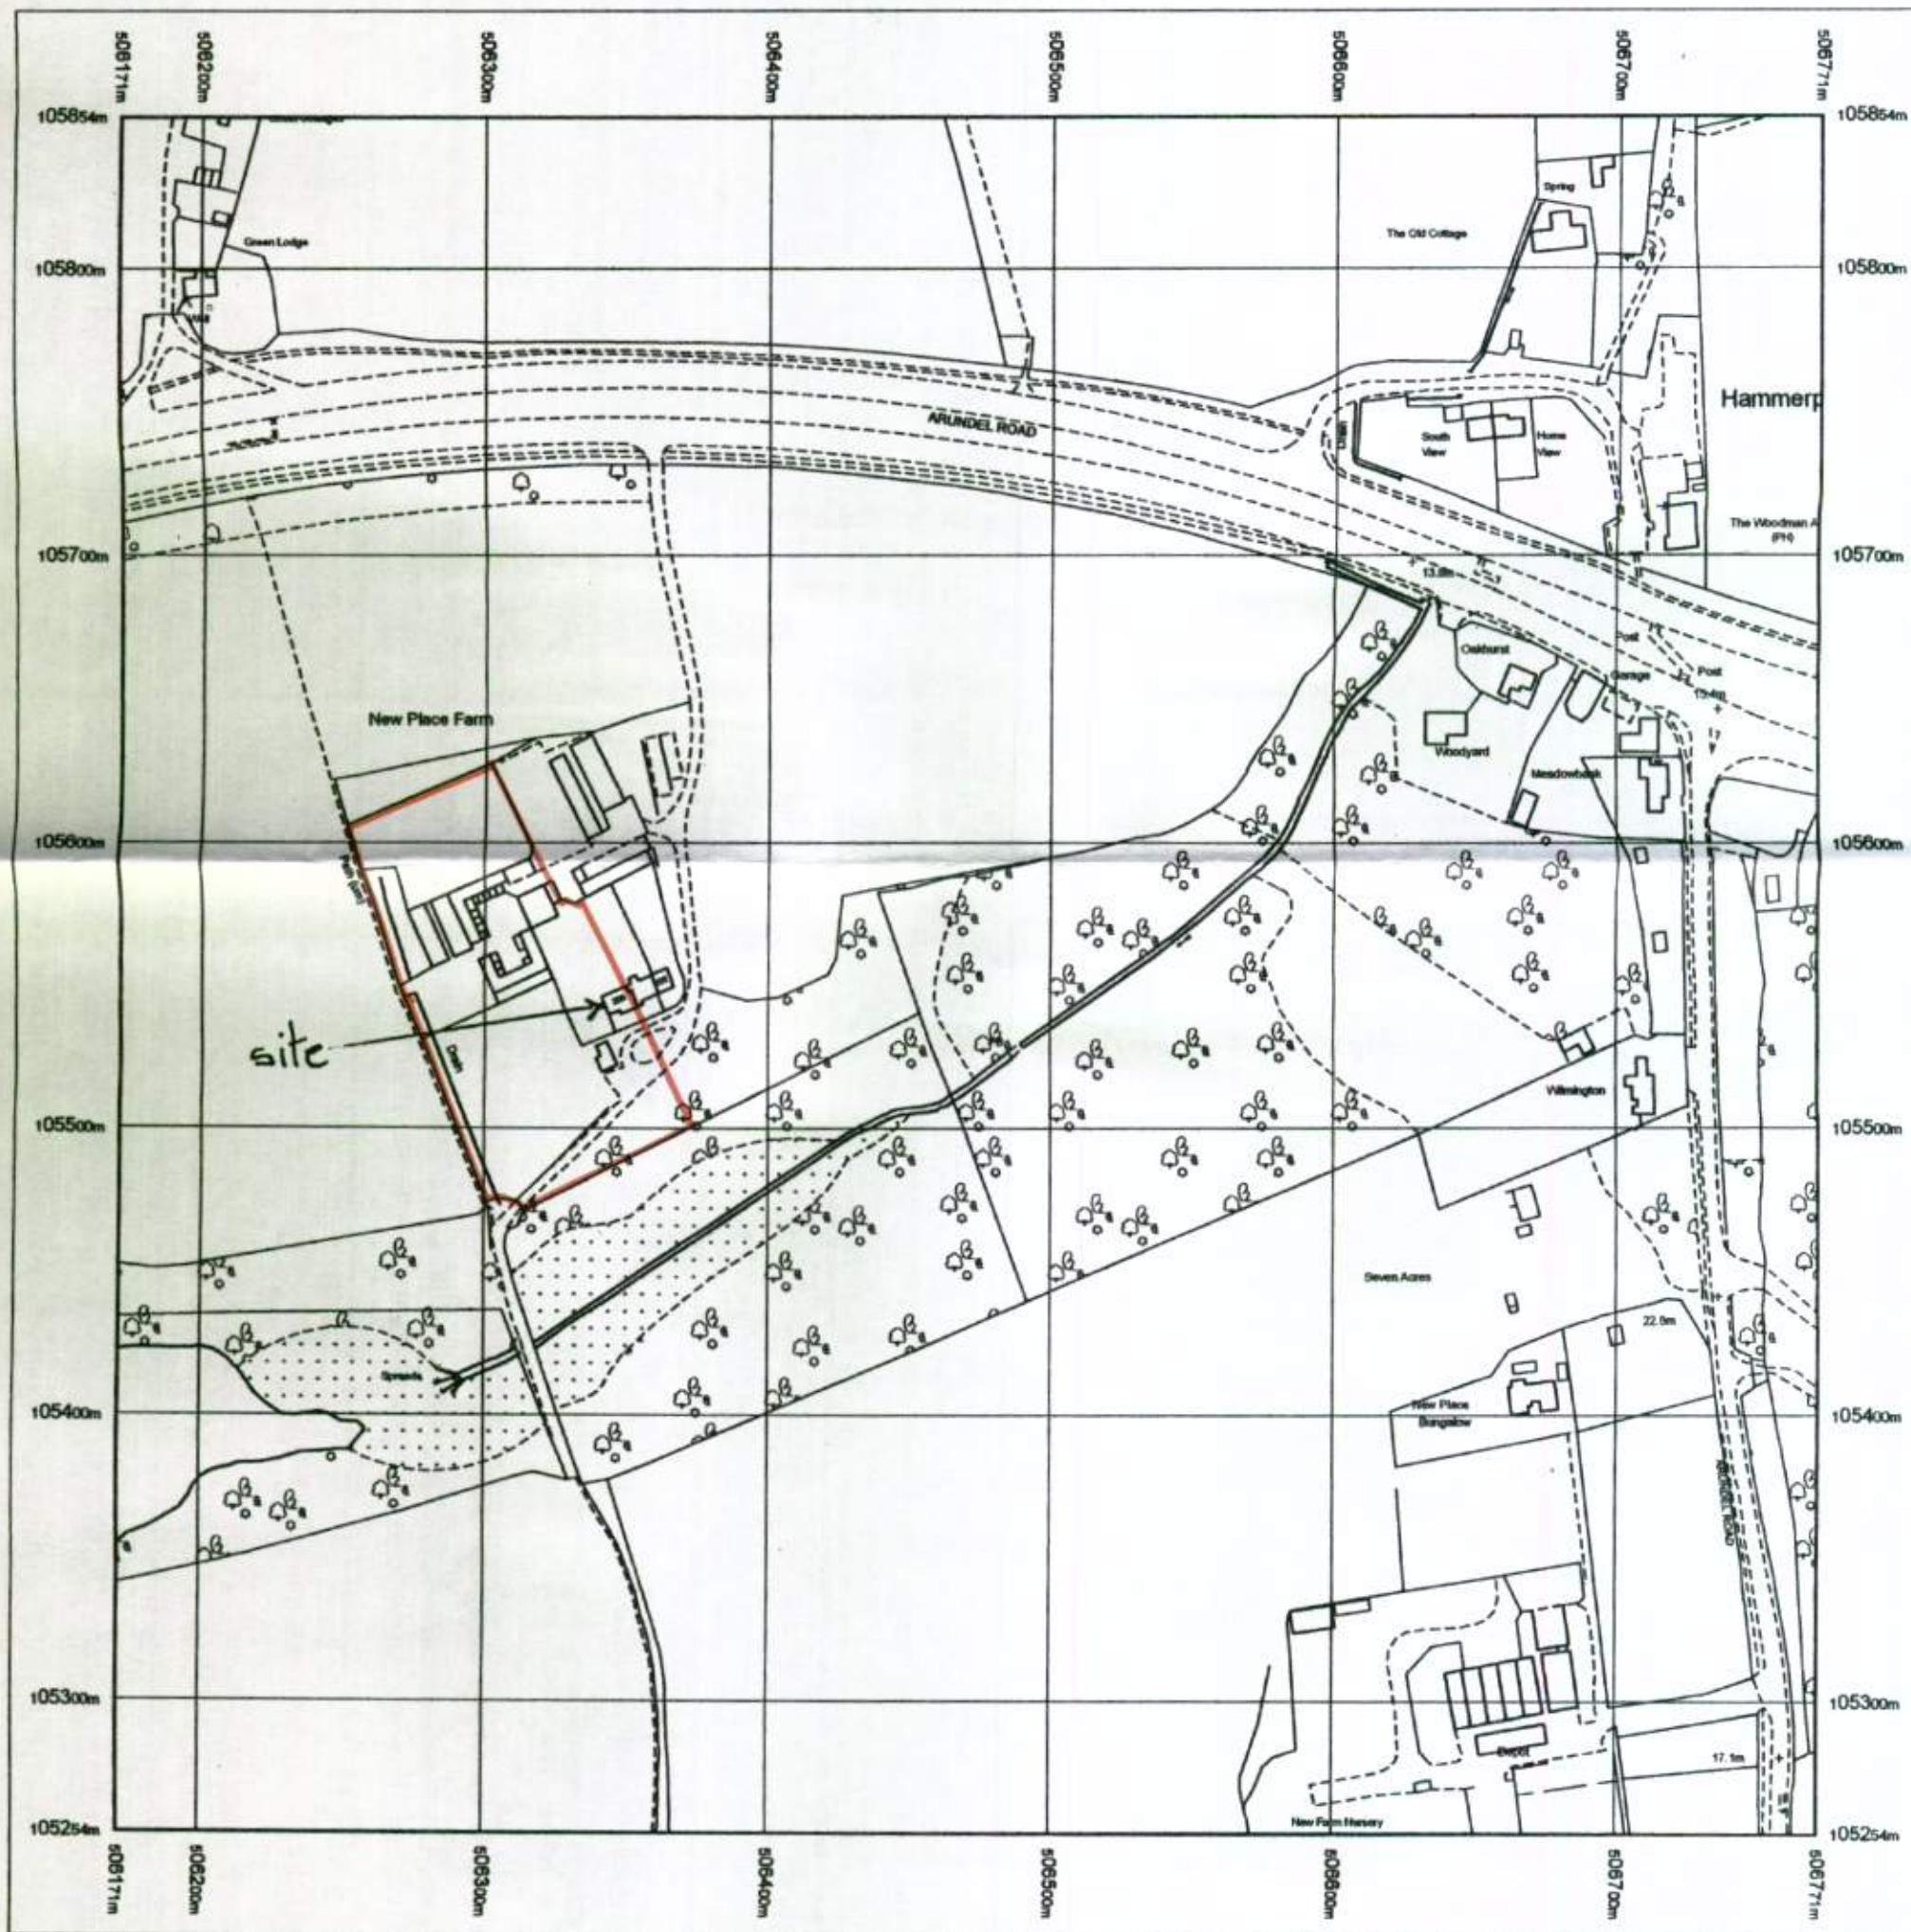

Produced 16.05.2011 from the Ordnance Survey National Geographic Database and incorporating surveyed revision available at this date. © Crown Copyright 2011.


Reproduction in whole or part is prohibited without the prior permission of Ordnance Survey.

Ordnance Survey, the OS Symbol and OS Sitemap are registered trademarks of Ordnance Survey, the national mapping agency of Great Britain.

The representation of a road, track or path is no evidence of a right of way.

The representation of features as lines is no evidence

## New Place Farm, Angmering Location Plan 1:2500

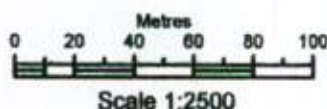

Supplied by: [www.ukmapcentre.com](http://www.ukmapcentre.com)  
Serial number: 02489700  
Centre coordinates: 506471 105553.5

Further information can be found on the