This drawing has been prepared as part of a package for the purpose of submitting an application for planning permission only. It does not purport to be a working or contractual drawing and should not be used for any building or contractual purposes.
This drawing has been prepared based on survey drawing information provided by others. All dimensions and levels on all drawings must be checked and verified on site prior to commencement of works.

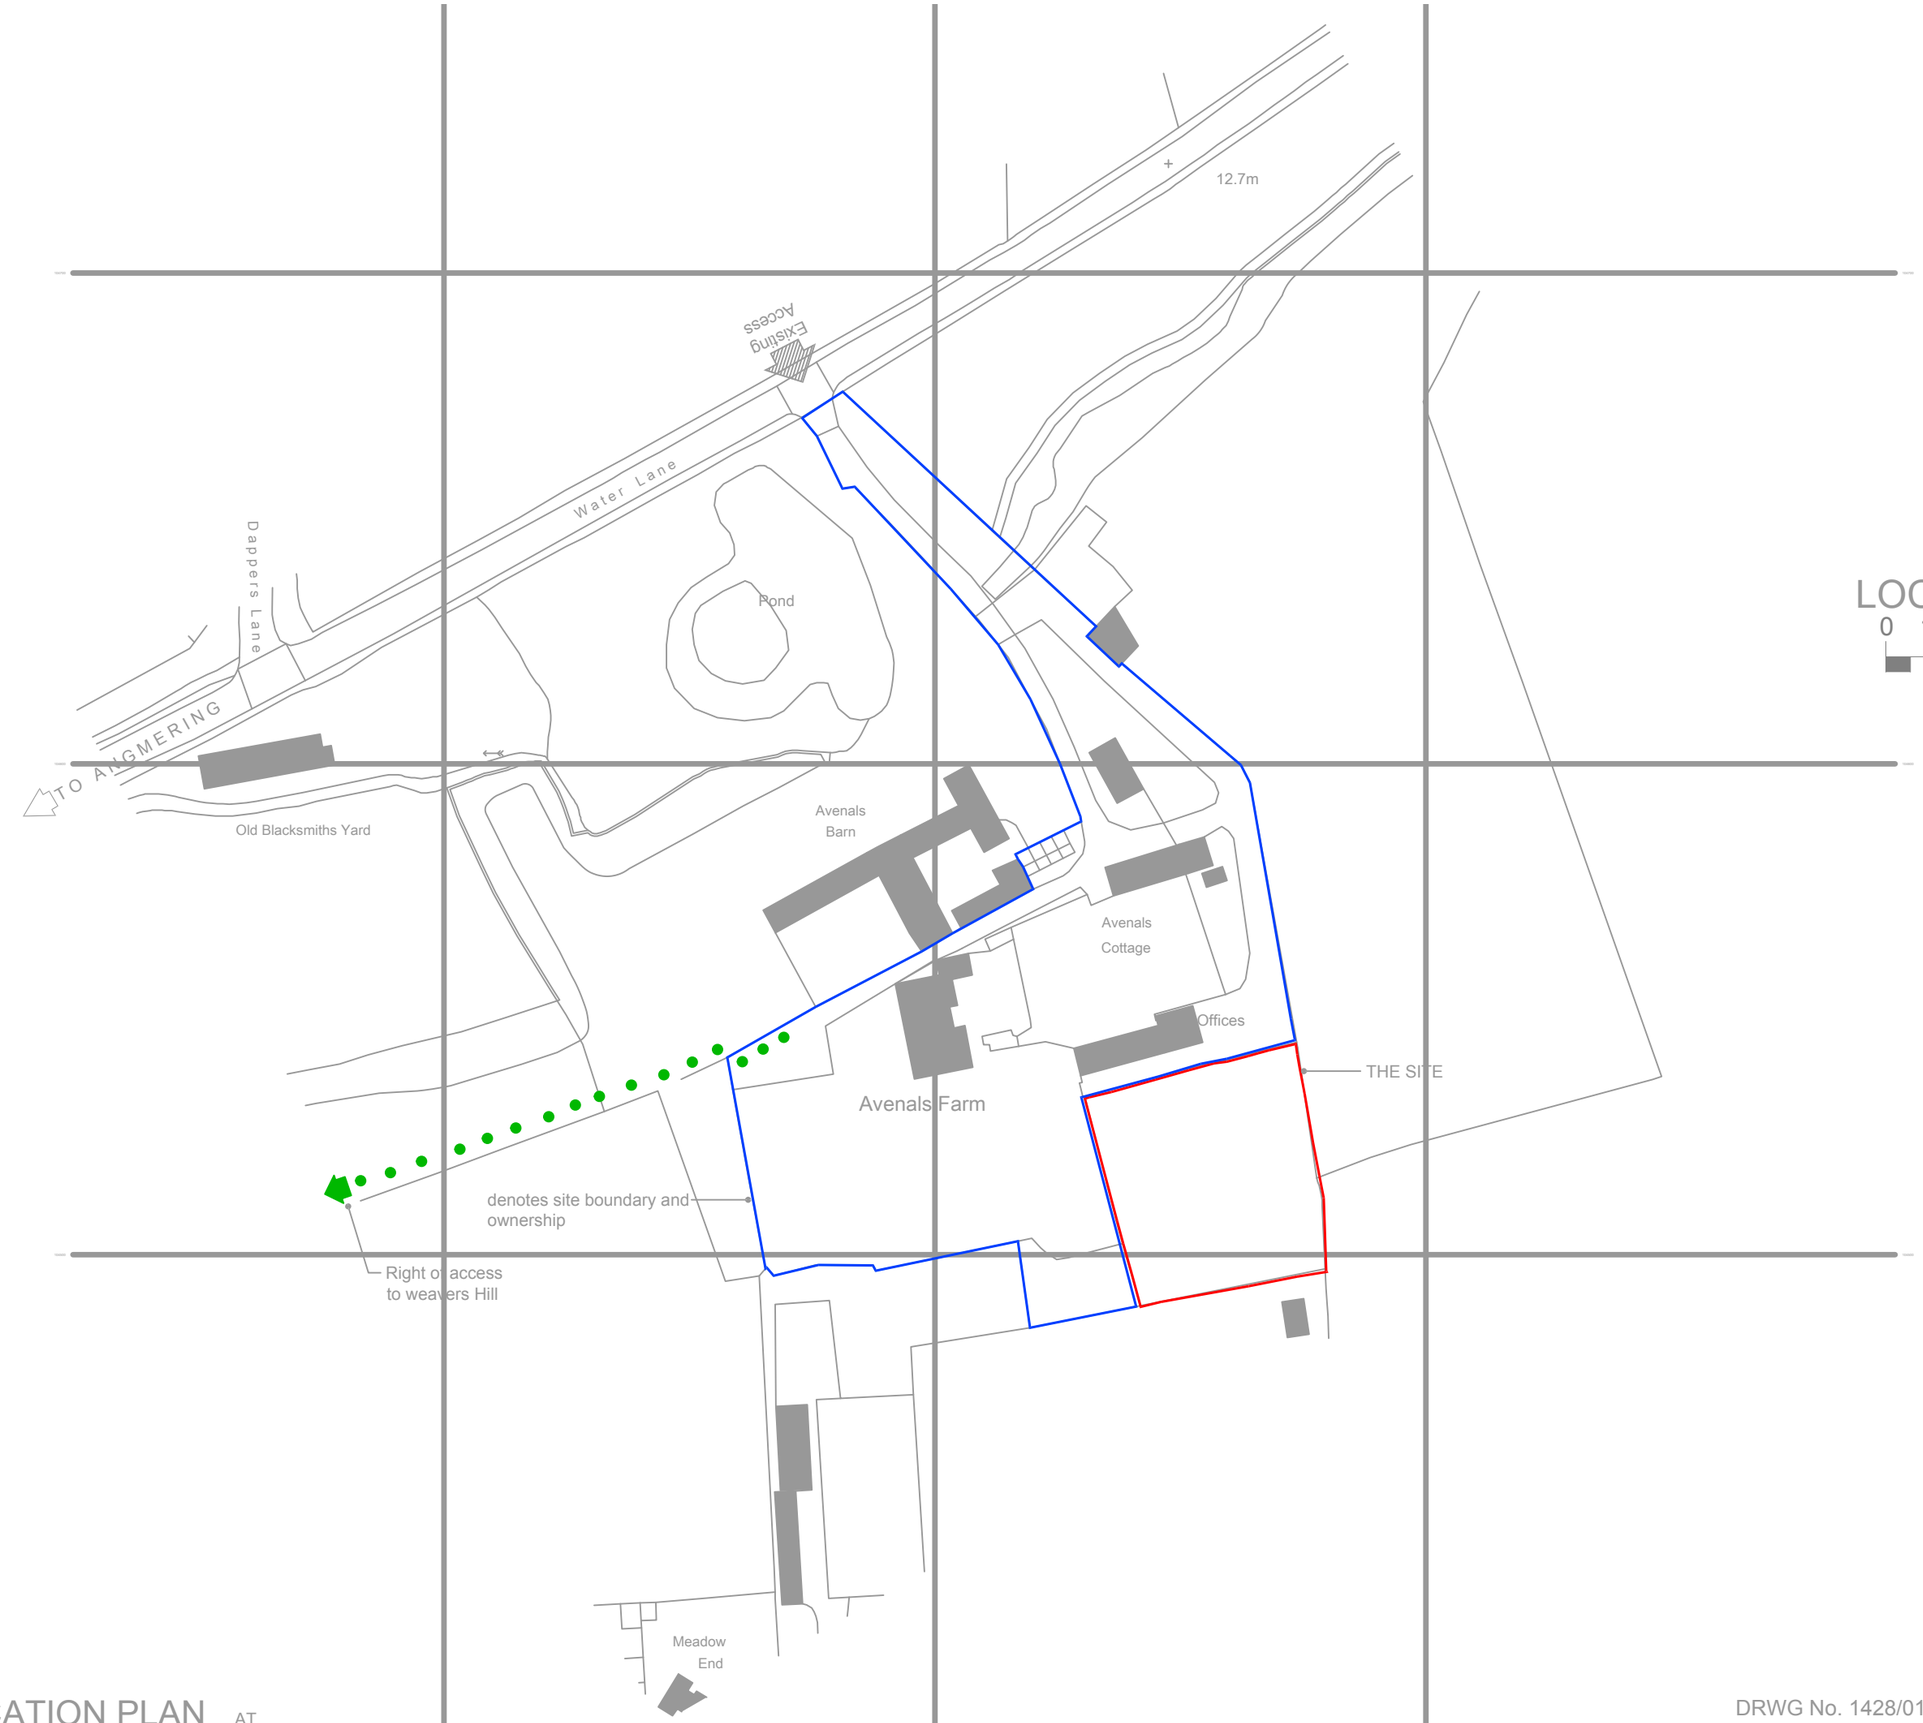

North

w e

s

LOCATION PLAN SCALE 1:1250 AT A3

0 10 20 30 40 50 60 70 80 90 100 m

PHYSICAL SCALE IN METRES

Ordnance Survey Licence 100048957

LOCATION PLAN AT AVENALS FARM . WATER LANE . ANGMERING . WEST SUSSEX . BN16 4EP

ARUN DISTRICT COUNCIL A/76/17/L

DRWG No. 1428/01-
SCALE 1:1250 AT A3
DATE: 3rd March 2017

SMALLEY & HALES ARCHITECTS
Steyning and Walberton
West Sussex
07813 003558 / 07980 838864
office@smalleyhales.com
smalleyhales.com
Registered in England & Wales
Company No. 8888394