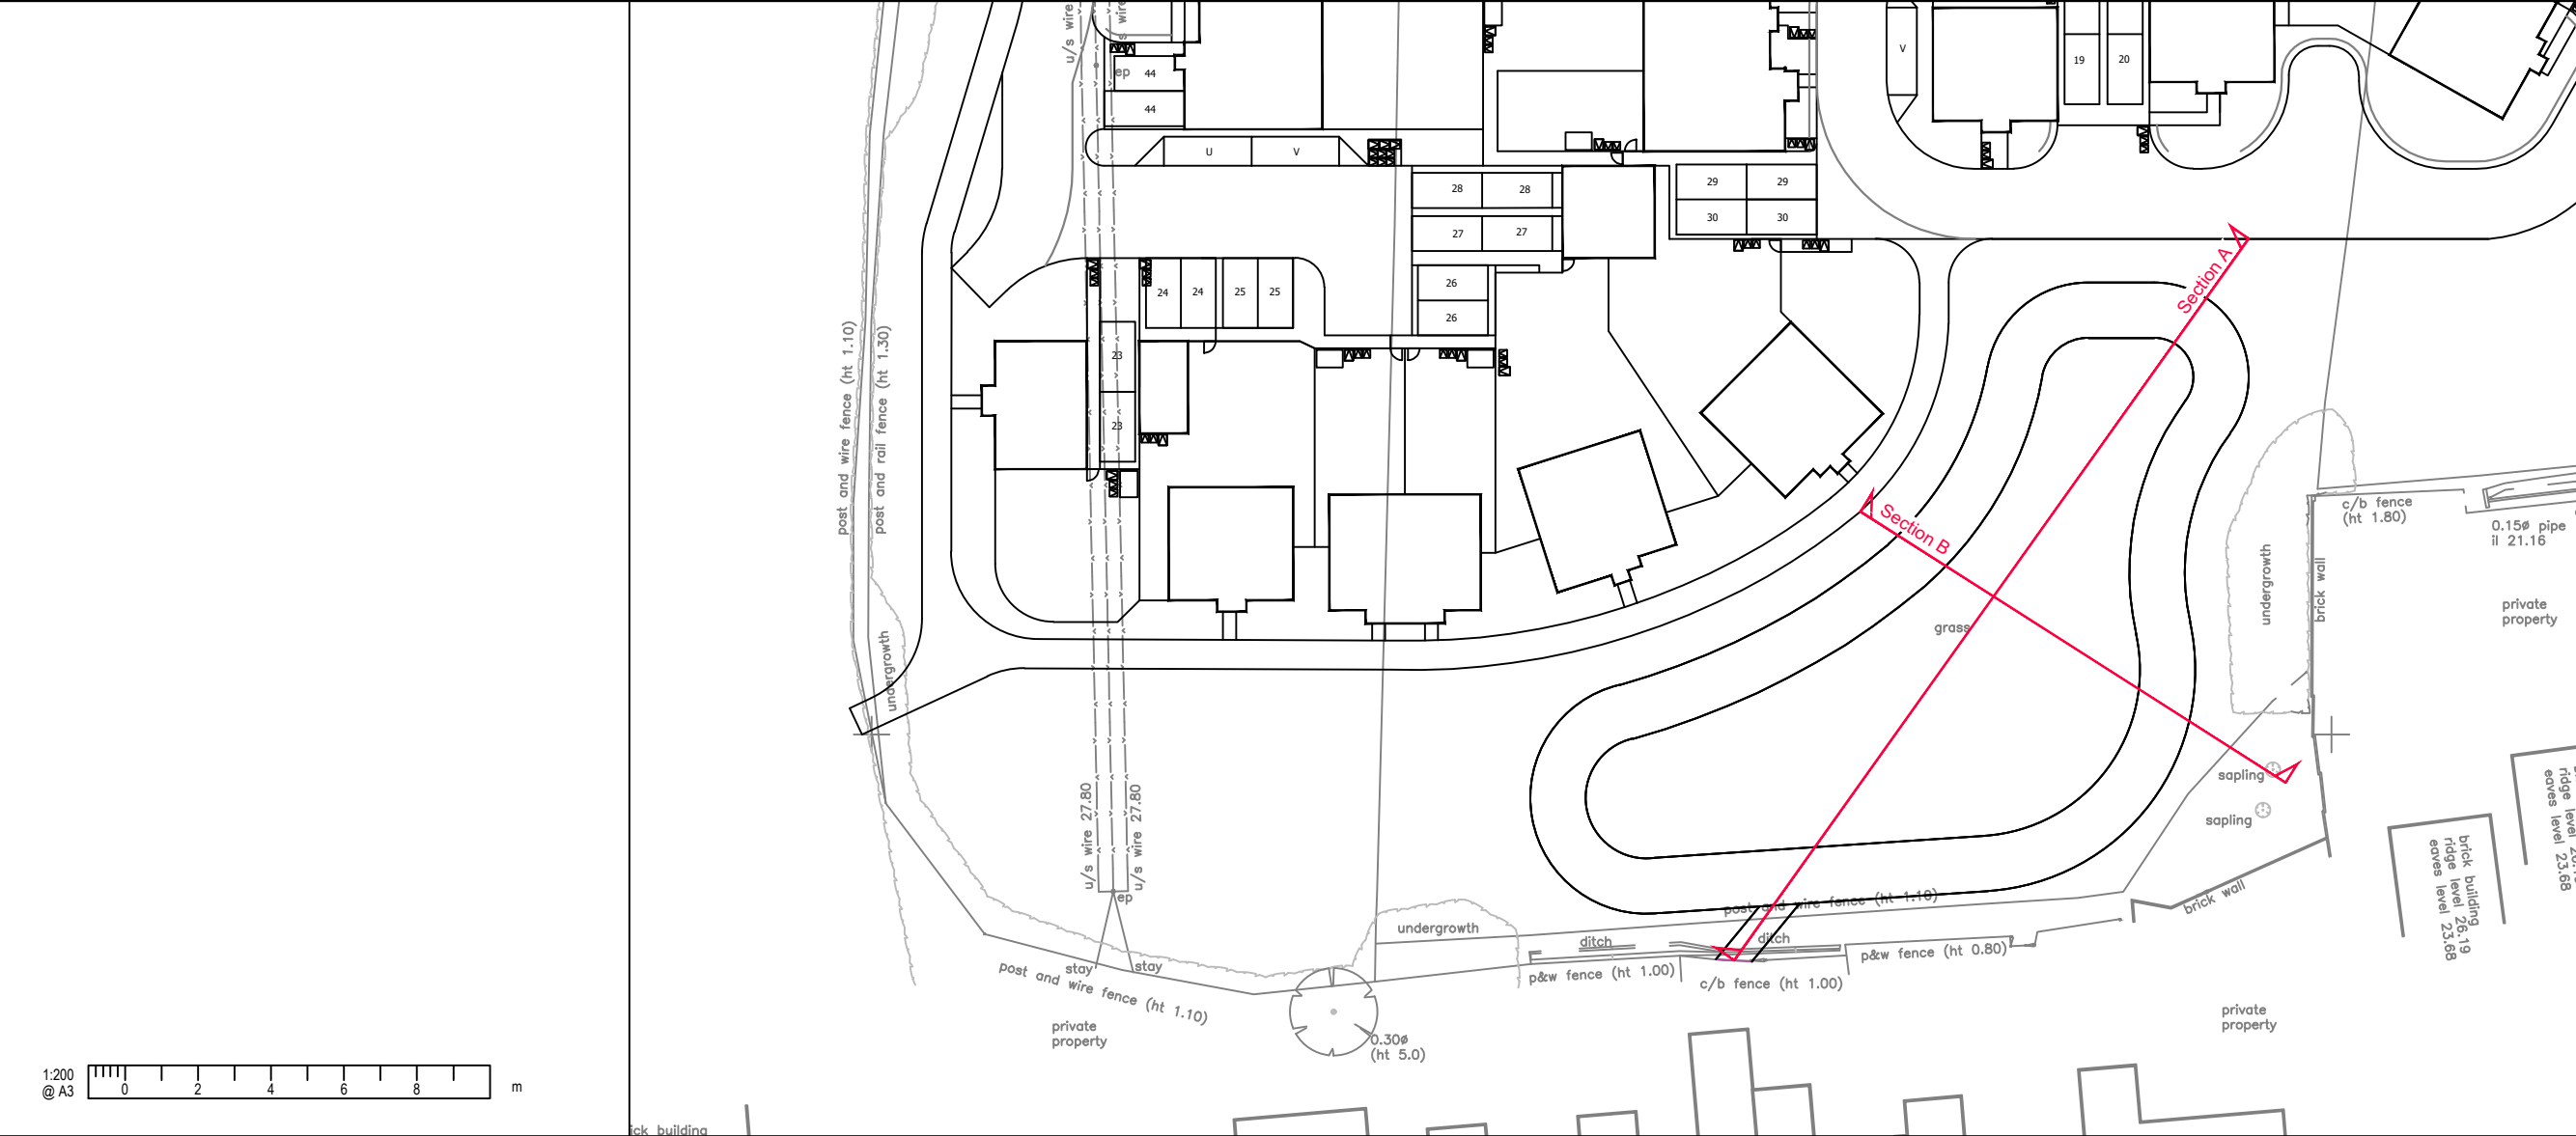
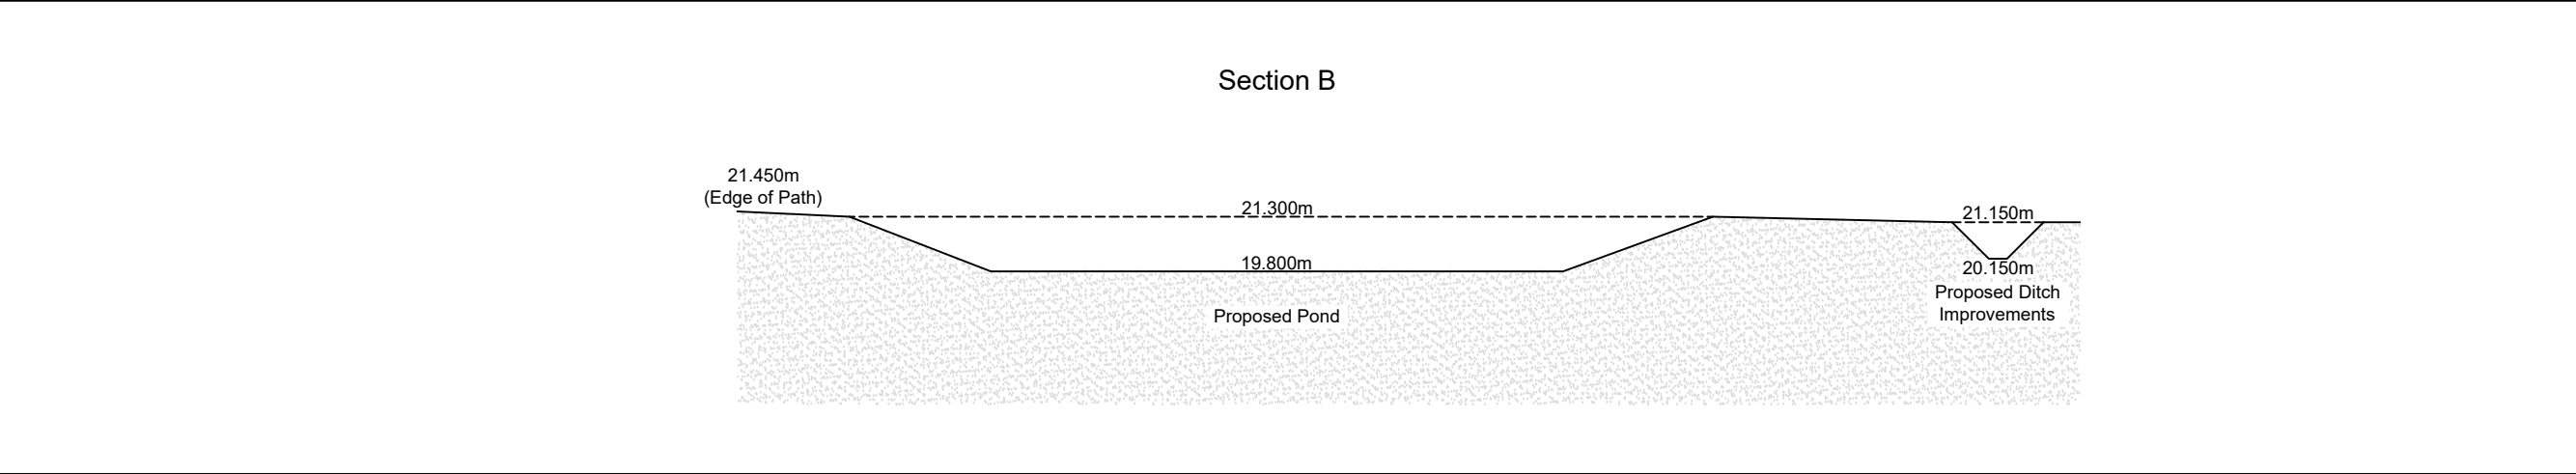
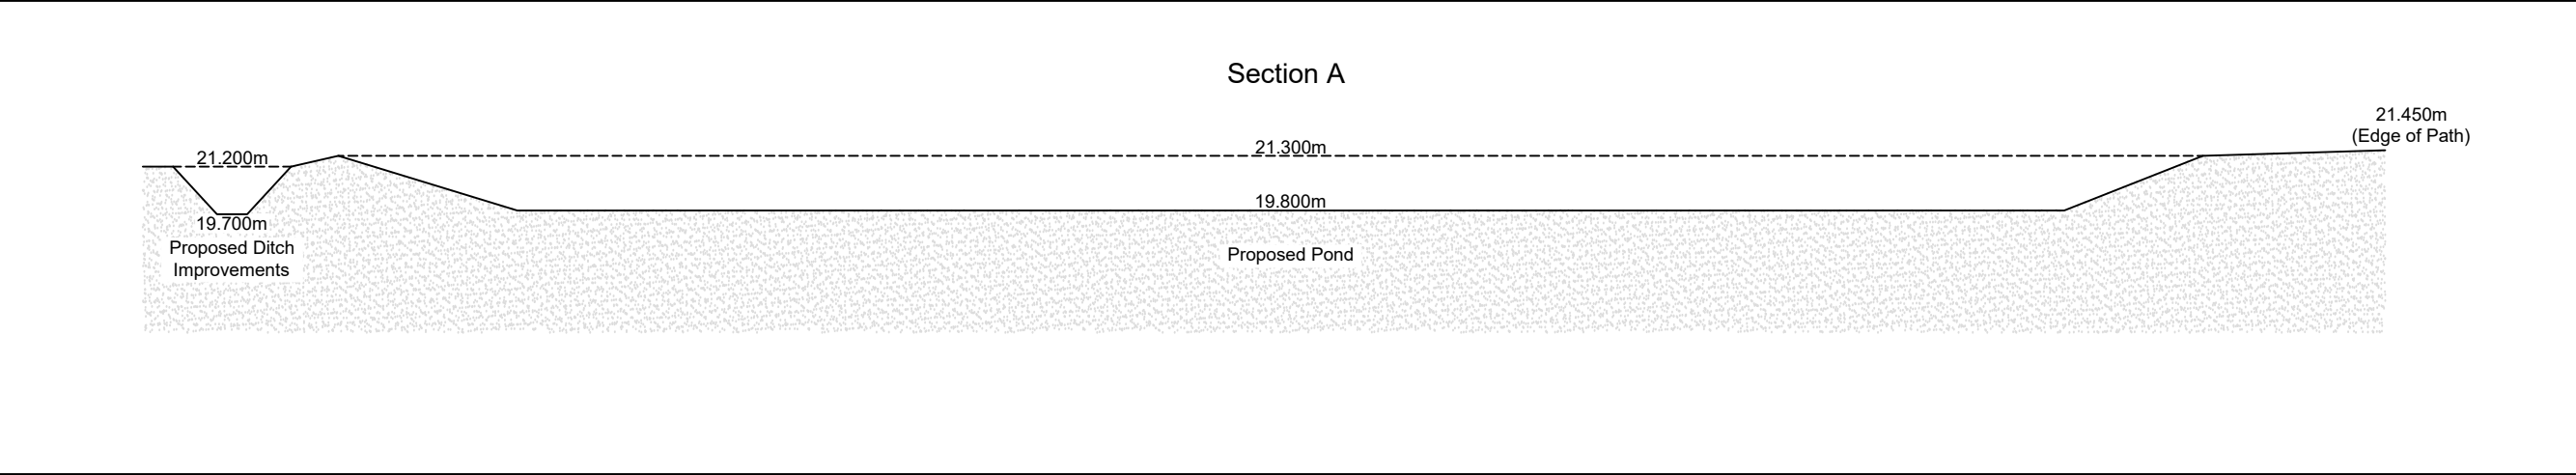


NOTES

A3

1.

This drawing is to be read in conjunction with all other RGP drawings, and with all relevant Architect's and Engineer's drawings and specification. Any discrepancies found are to be reported immediately to the Engineer.

2.

RGP accepts no responsibility for inaccuracies in data provided by third parties such as topographic surveys or Ordnance Survey mapping.

3.

Do not scale, work to figured dimensions only. All dimensions are in millimeters unless noted otherwise and all levels are in metres from the topographic survey datum.

4.

Any information given regarding existing underground services is given in good faith after consultation with the relevant authority, however accuracy is not certain.

07/07/2020

Original issue

Rev.

Date

Amendments

rgp

Design

Transport Planning and Infrastructure Design Consultants

2 West Barn, Norton Lane, Chichester, West Sussex PO20 3AF

Tel: 01243 210418 Fax: 01483 861682

www.rgp.co.uk

Client

Persimmon Homes

Project

Land at Dappers Lane, Angemering, West Sussex BN16 4EW

Drawing Title

Indicative Pond Sections

Scale

1:200

Drawn By

SPB

Checked By

MJA

Approved

MJA

Date

July '20

Drawing No.

D1260-PL500

Rev.

ARUN DISTRICT COUNCIL A769201