


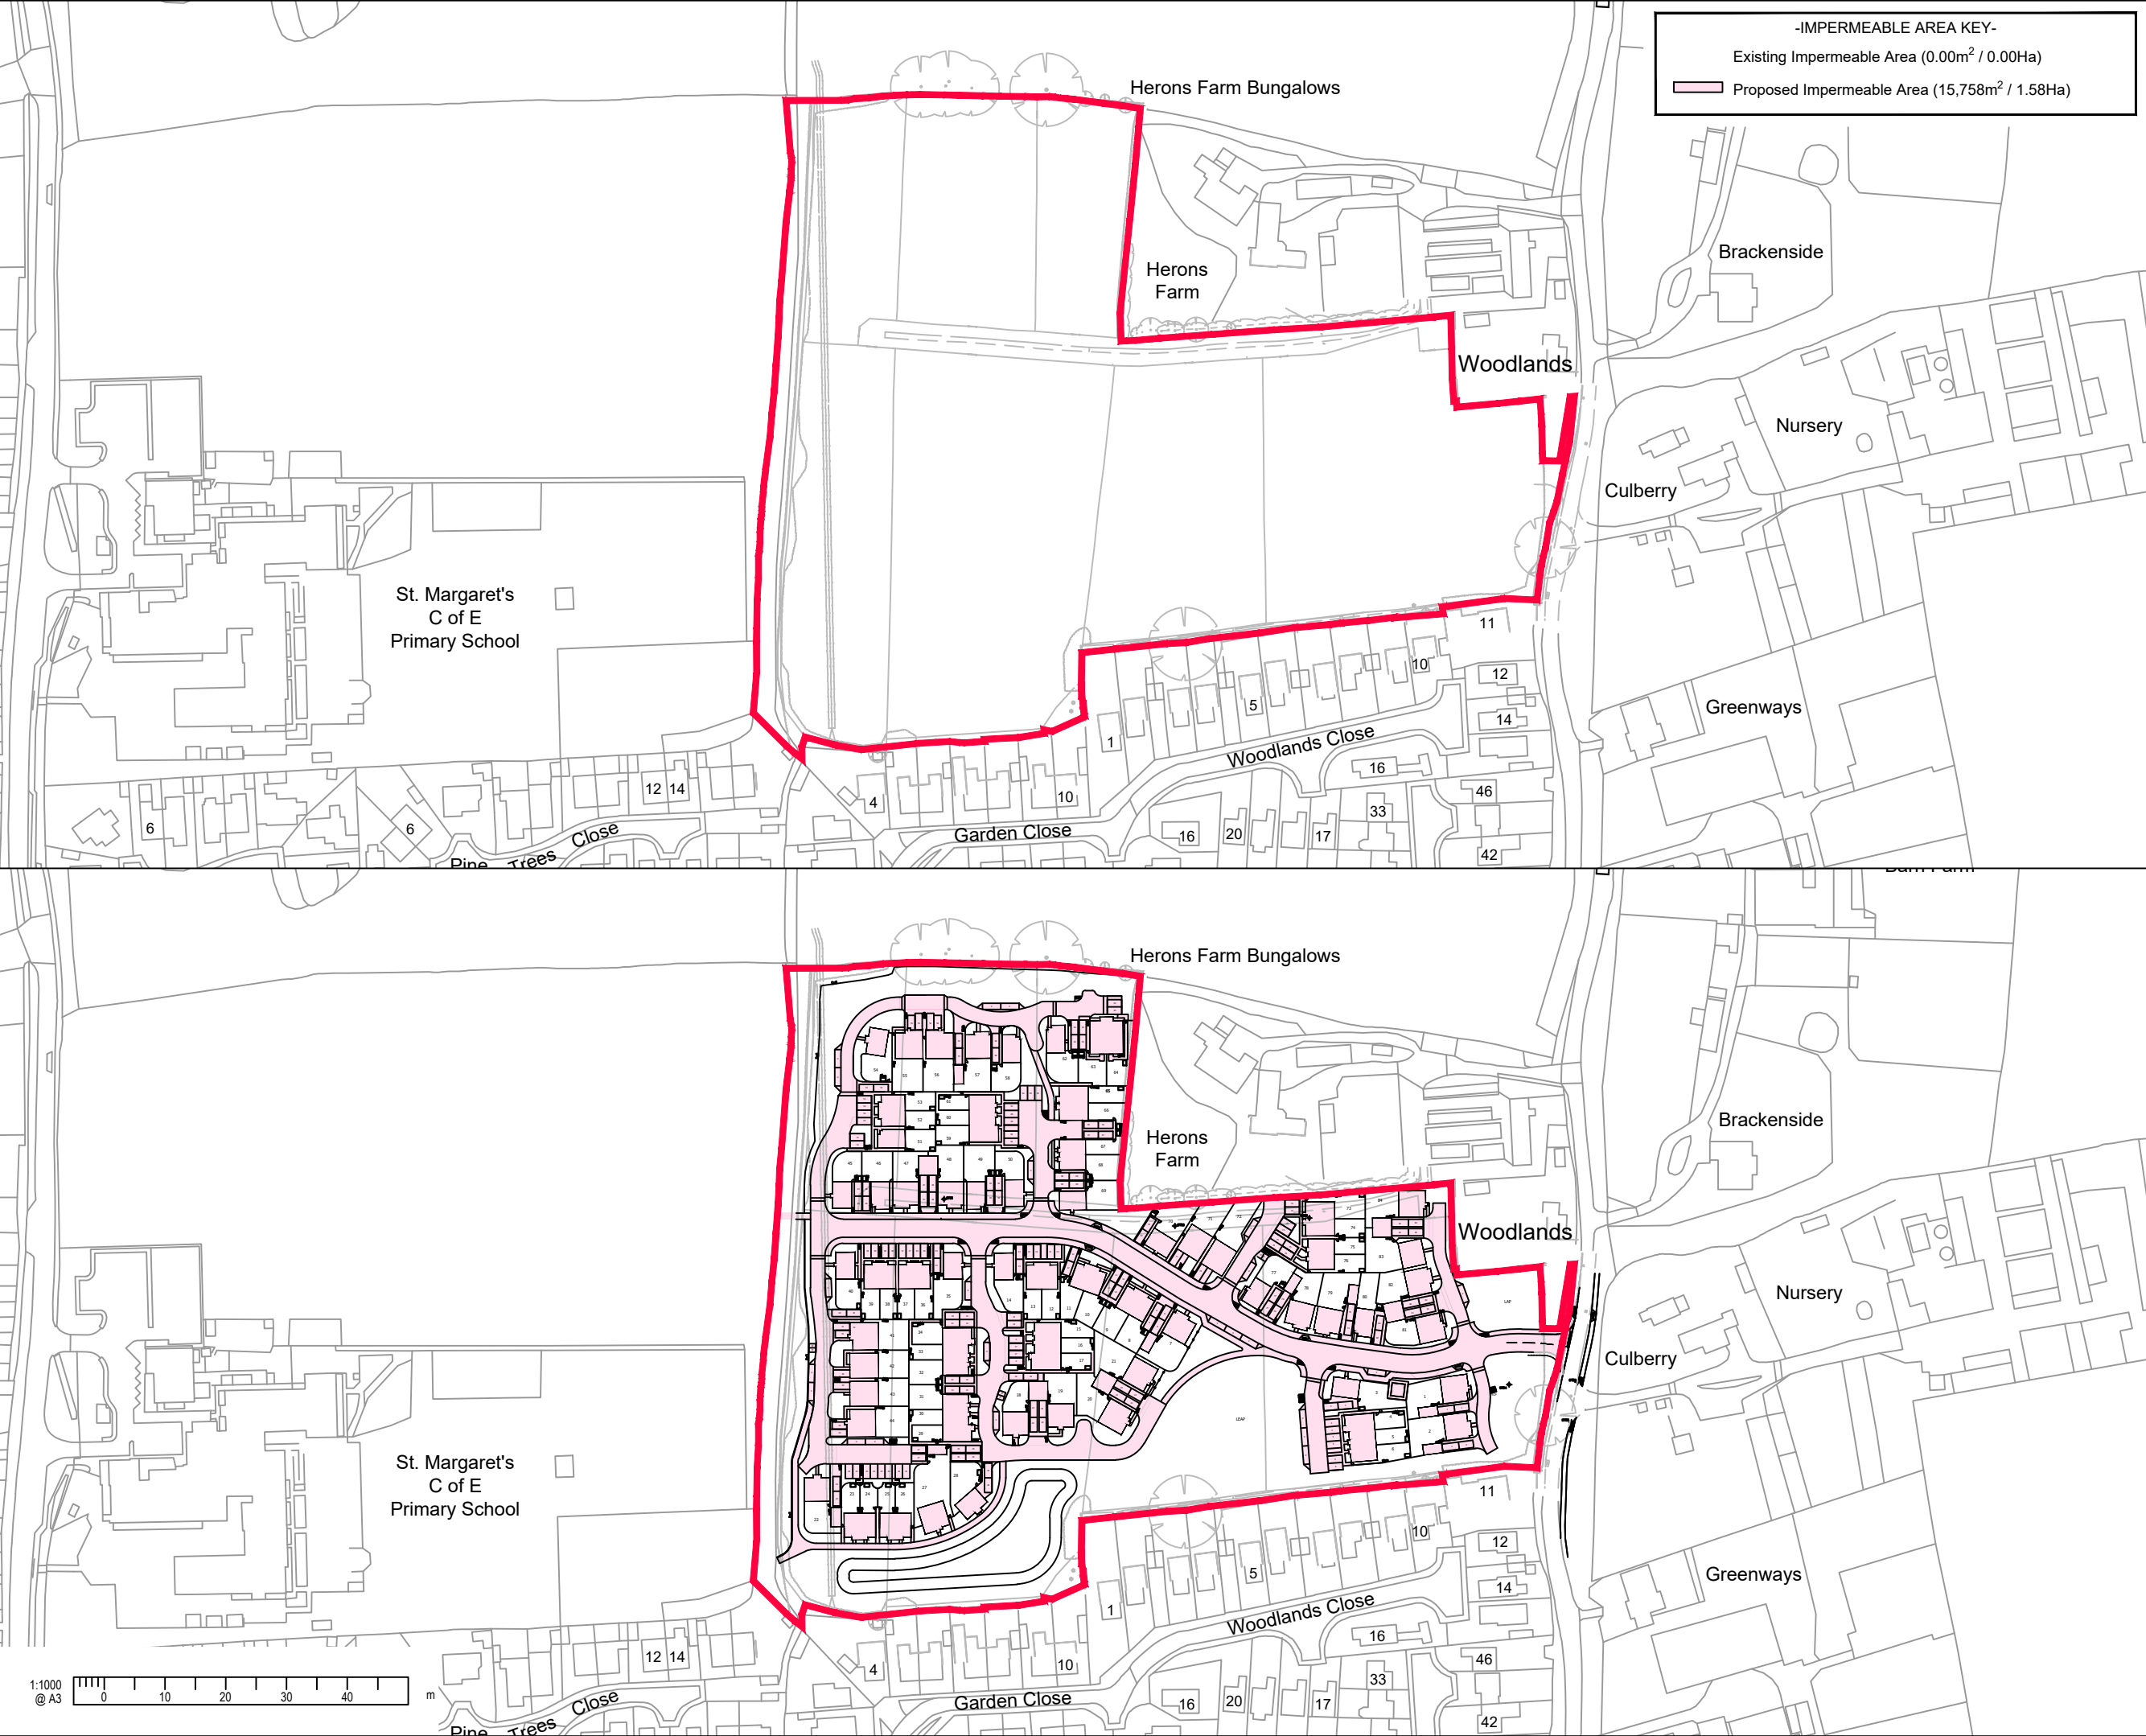

-IMPERMEABLE AREA KEY-

Existing Impermeable Area (0.00m² / 0.00Ha)

Proposed Impermeable Area (15,758m² / 1.58Ha)

NOTES

A3

1. This drawing is to be read in conjunction with all other RGP Design drawings, and with all relevant Architect's and Engineer's drawings and specification. Any discrepancies found are to be reported immediately to the Engineer.

2. RGP Design accepts no responsibility for inaccuracies in data provided by third parties such as topographic surveys or Ordnance Survey mapping.

3. Do not scale, work to figured dimensions only. All dimensions are in millimeters unless noted otherwise and all levels are in metres from the topographic survey datum.

4. Any information given regarding existing underground services is given in good faith after consultation with the relevant authority, however accuracy is not certain.

N

PLANNING

This map is based on or reproduced from Ordnance Survey material with the permission of Ordnance Survey on behalf of the controller of Her Majesty's Stationary Office (c) Crown Copyright. Licence Number: 100022432

This drawing is based upon Ordnance Survey mapping. RGP Design accept no liability for any inaccuracies with the data.

C	03/09/2020	Minor adjustment to layout
B	31/03/2020	Minor adjustment to layout
A	18/02/2020	Minor adjustment to layout
-	19/11/2019	Original Issue

Rev.	Date	Amendments

rgp

Design

Transport Planning and Infrastructure Design Consultants

2 West Barn, Norton Lane, Chichester, West Sussex PO20 3AF

Tel: 01243 210418 www.rgpdesign.co.uk

Client

Persimmon Homes

Project

Land at Dappers Lane, Angmering, West Sussex BN16 4EW

Drawing Title

Impermeable Areas Comparison

Scale	1:1000	Drawn By	SPB	Checked By	MJA	Approved	MJA
Date	November 2019	Drawing No.	D1260-PL200		Rev.	C	

ARUN DISTRICT COUNCIL A7620PL